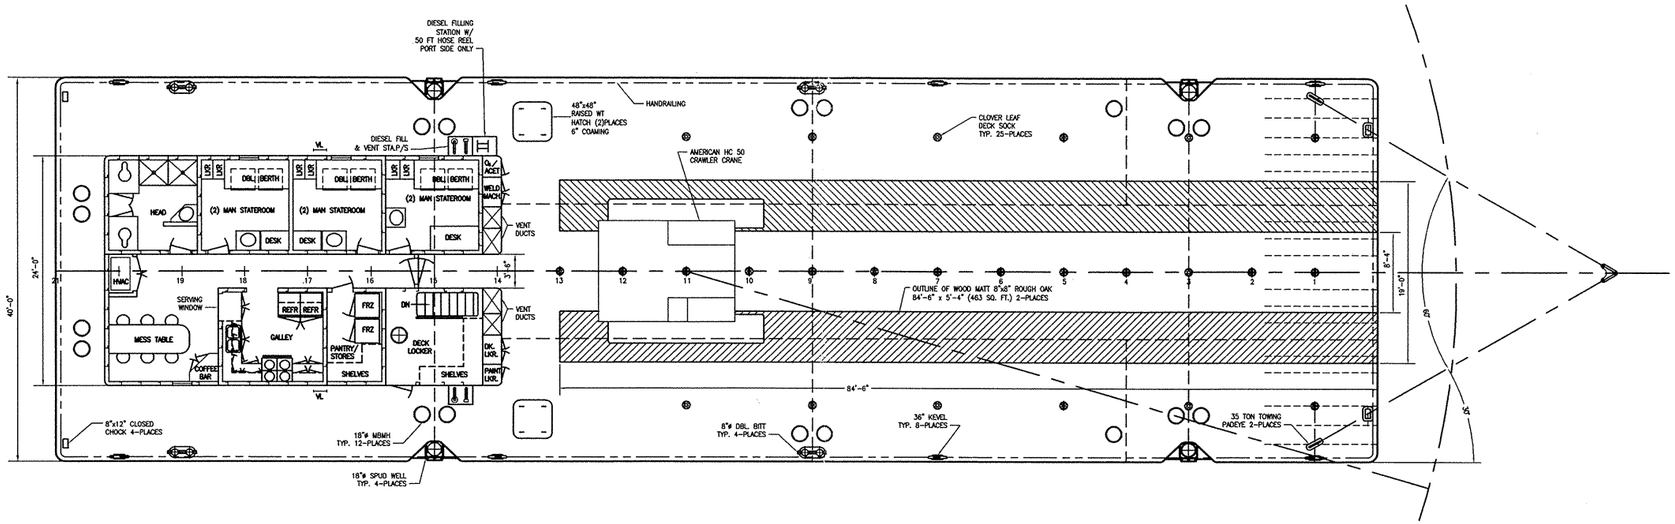

MAIN DECK ARRANGEMENT

NORTH CAROLINA FERRY SYSTEM

NORTH CAROLINA DEPARTMENT OF TRANSPORTATION
FERRY DIVISION

136'-6" x 40' x 9' CRANE BARGE

MAIN DECK ARRANGEMENT

SIZE	PROJECT NO.	DWG NO.	REV
D	078	078-02	-

SCALE 3/16"=1'-0"

SHEET 1 OF 1