PROJECT 8.2941701 B-3659
COUNTY HAYWOOD
SHEET 6 OF 12

SECTION THROUGH PROPOSED EB1

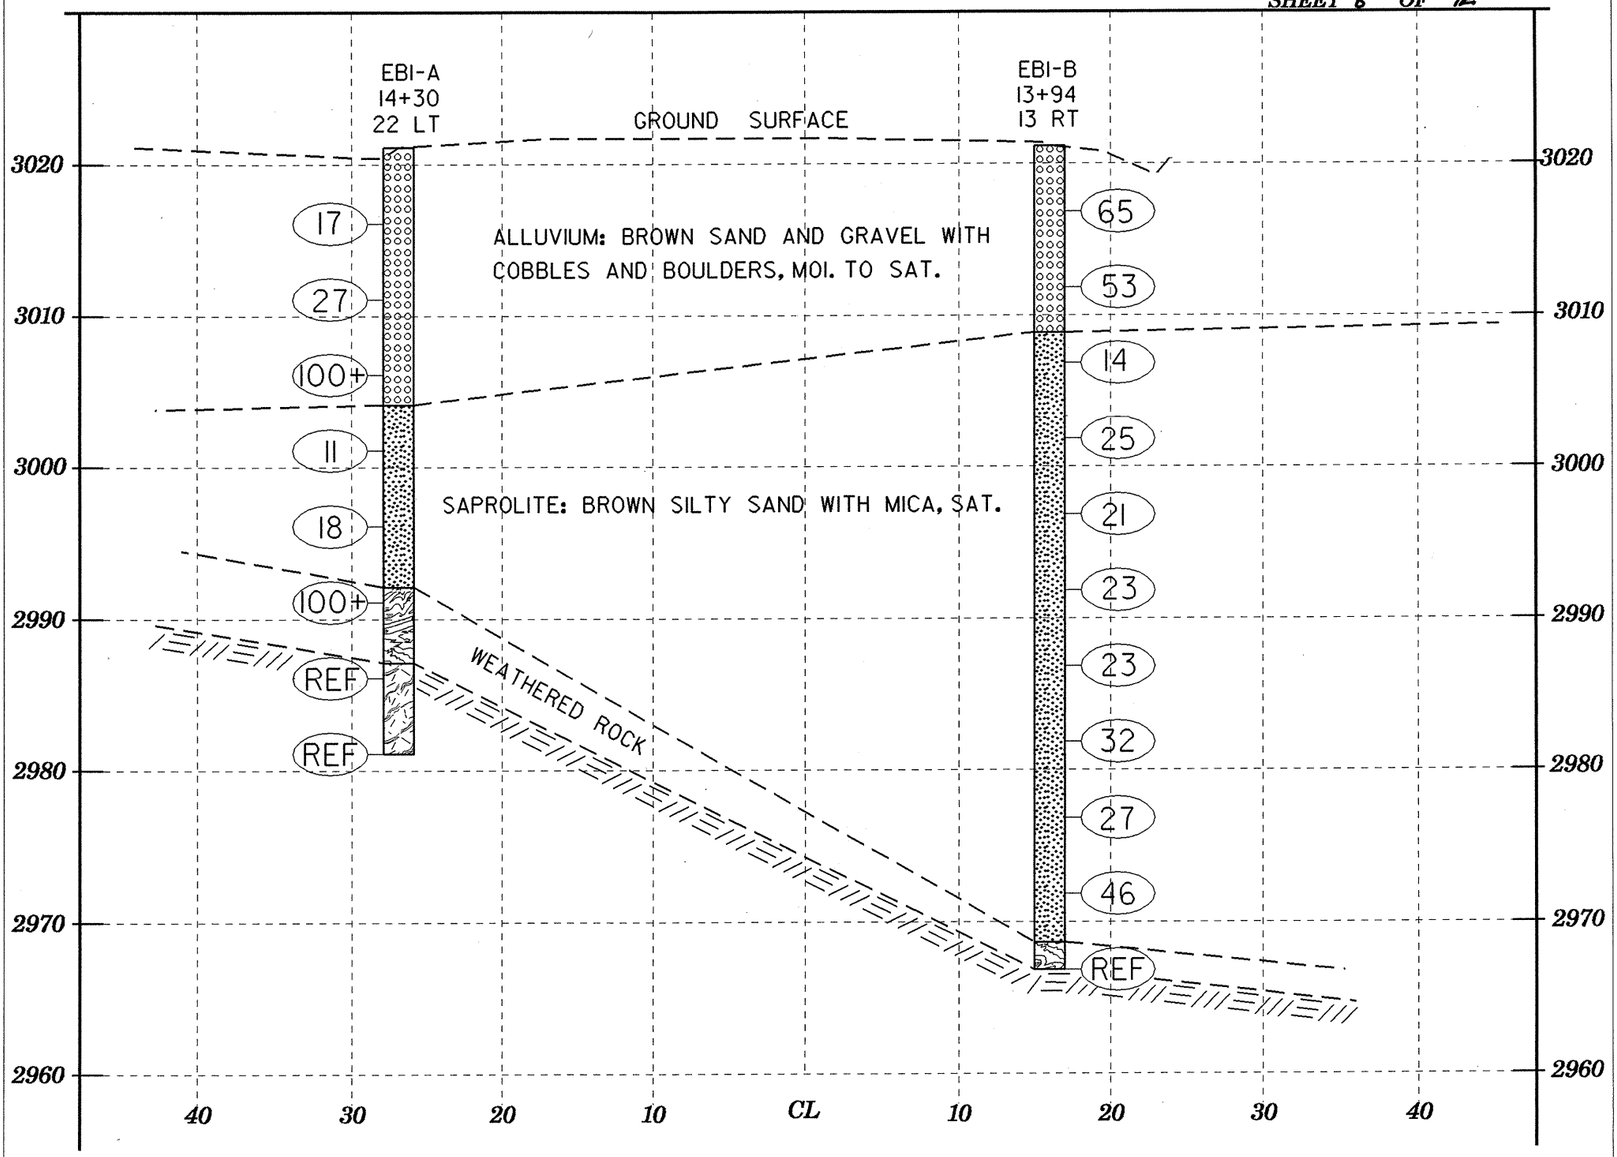

PROJECT 8.2941701 B-3659
COUNTY HAYWOOD
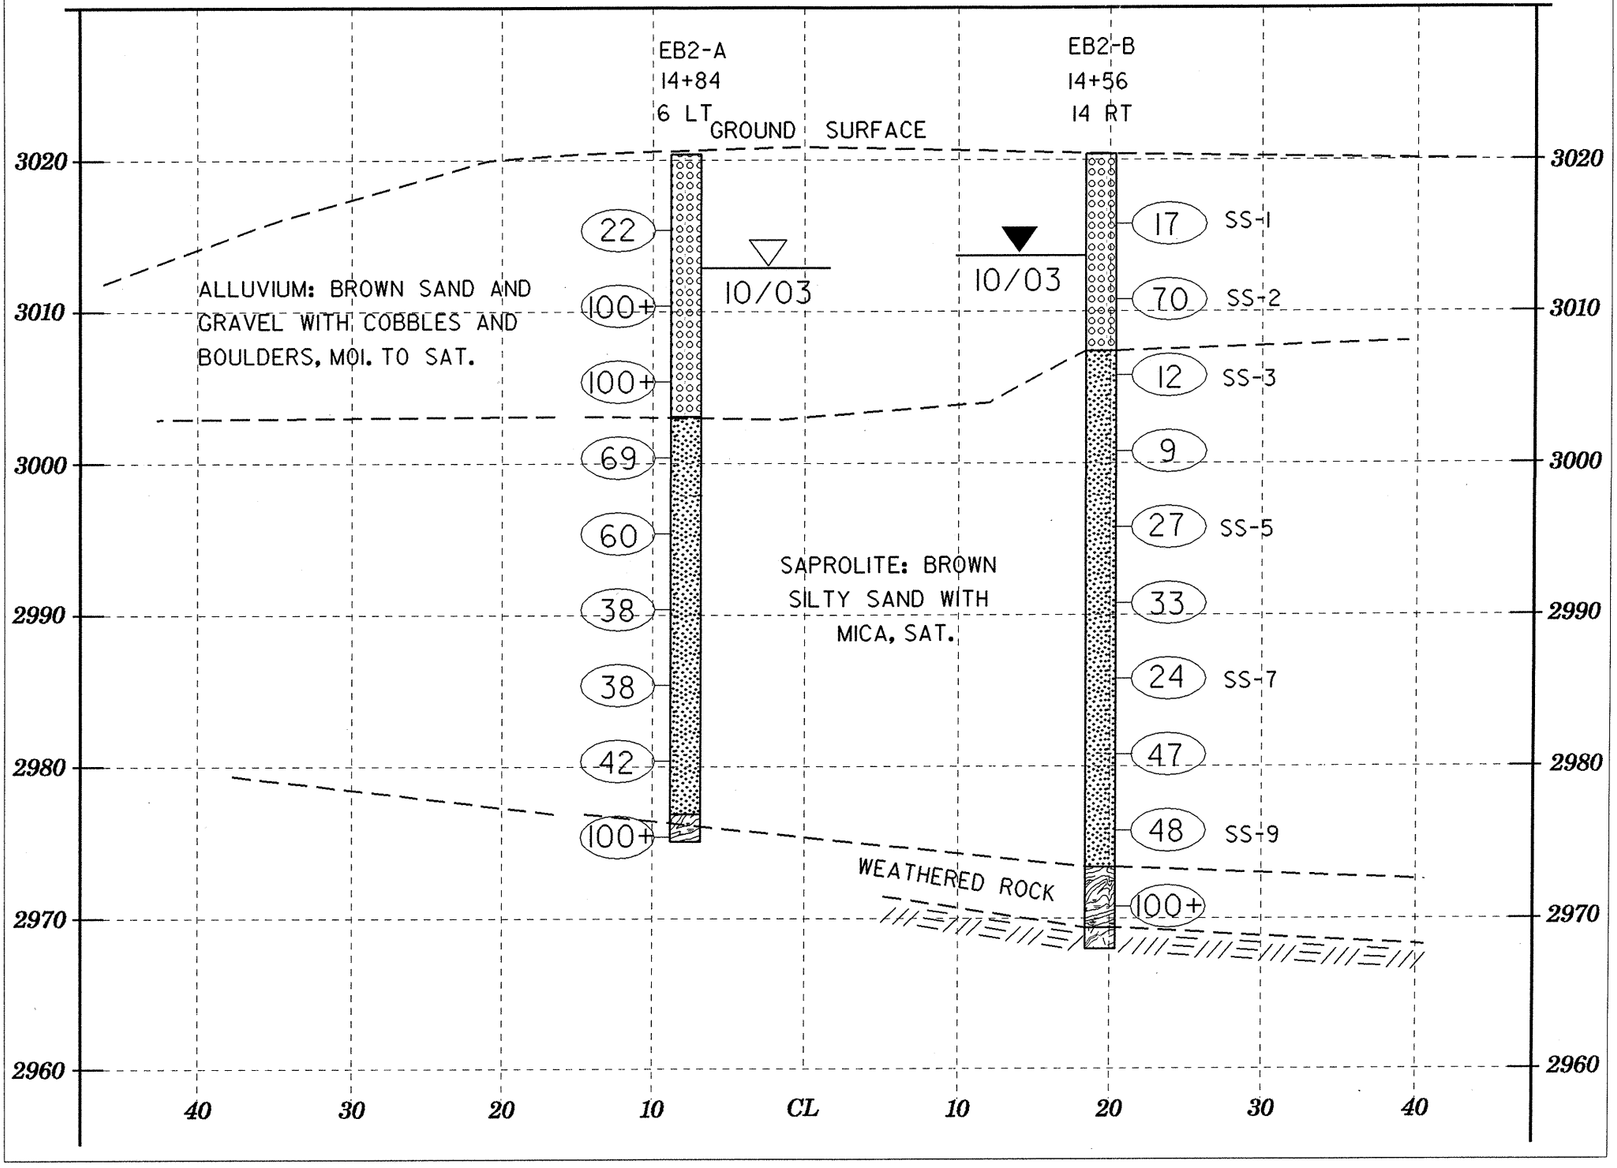
SECTION THROUGH PROPOSED EB2