PROJECT REFERENCE NO.	SHEET NO.
B-3266	EC-3/CONST. 4
R/W SHEET NO.	
ROADWAY DESIGN ENGINEER	HYDRAULICS ENGINEER

METRIC

CONST.REV.

R/W REV.

★ DESIGN EXCEPTION REQUIRED TO REDUCE DESIGN SPEED FROM 100km/h TO 50km/h.

NOTE: UTILIZE SPECIAL STILLING BASIN AND TEMPORARY ROCK SEDIMENT DAM TYPE – B AS STILLING BASIN WHERE APPLICABLE.

CLEARING AND GRUBBING EROSION CONTROL FOR CONSTRUCTION SHEET 4

NOTE: PLACE TEMPORARY ROCK SEDIMENT DAMS TYPE– B AND TEMPORARY ROCK SILT CHECKS TYPE–A AT DRAINAGE OUTLETS.

ENVIRONMENTALLY SENSITIVE AREA SEE PROJECT SPECIAL PROVISIONS

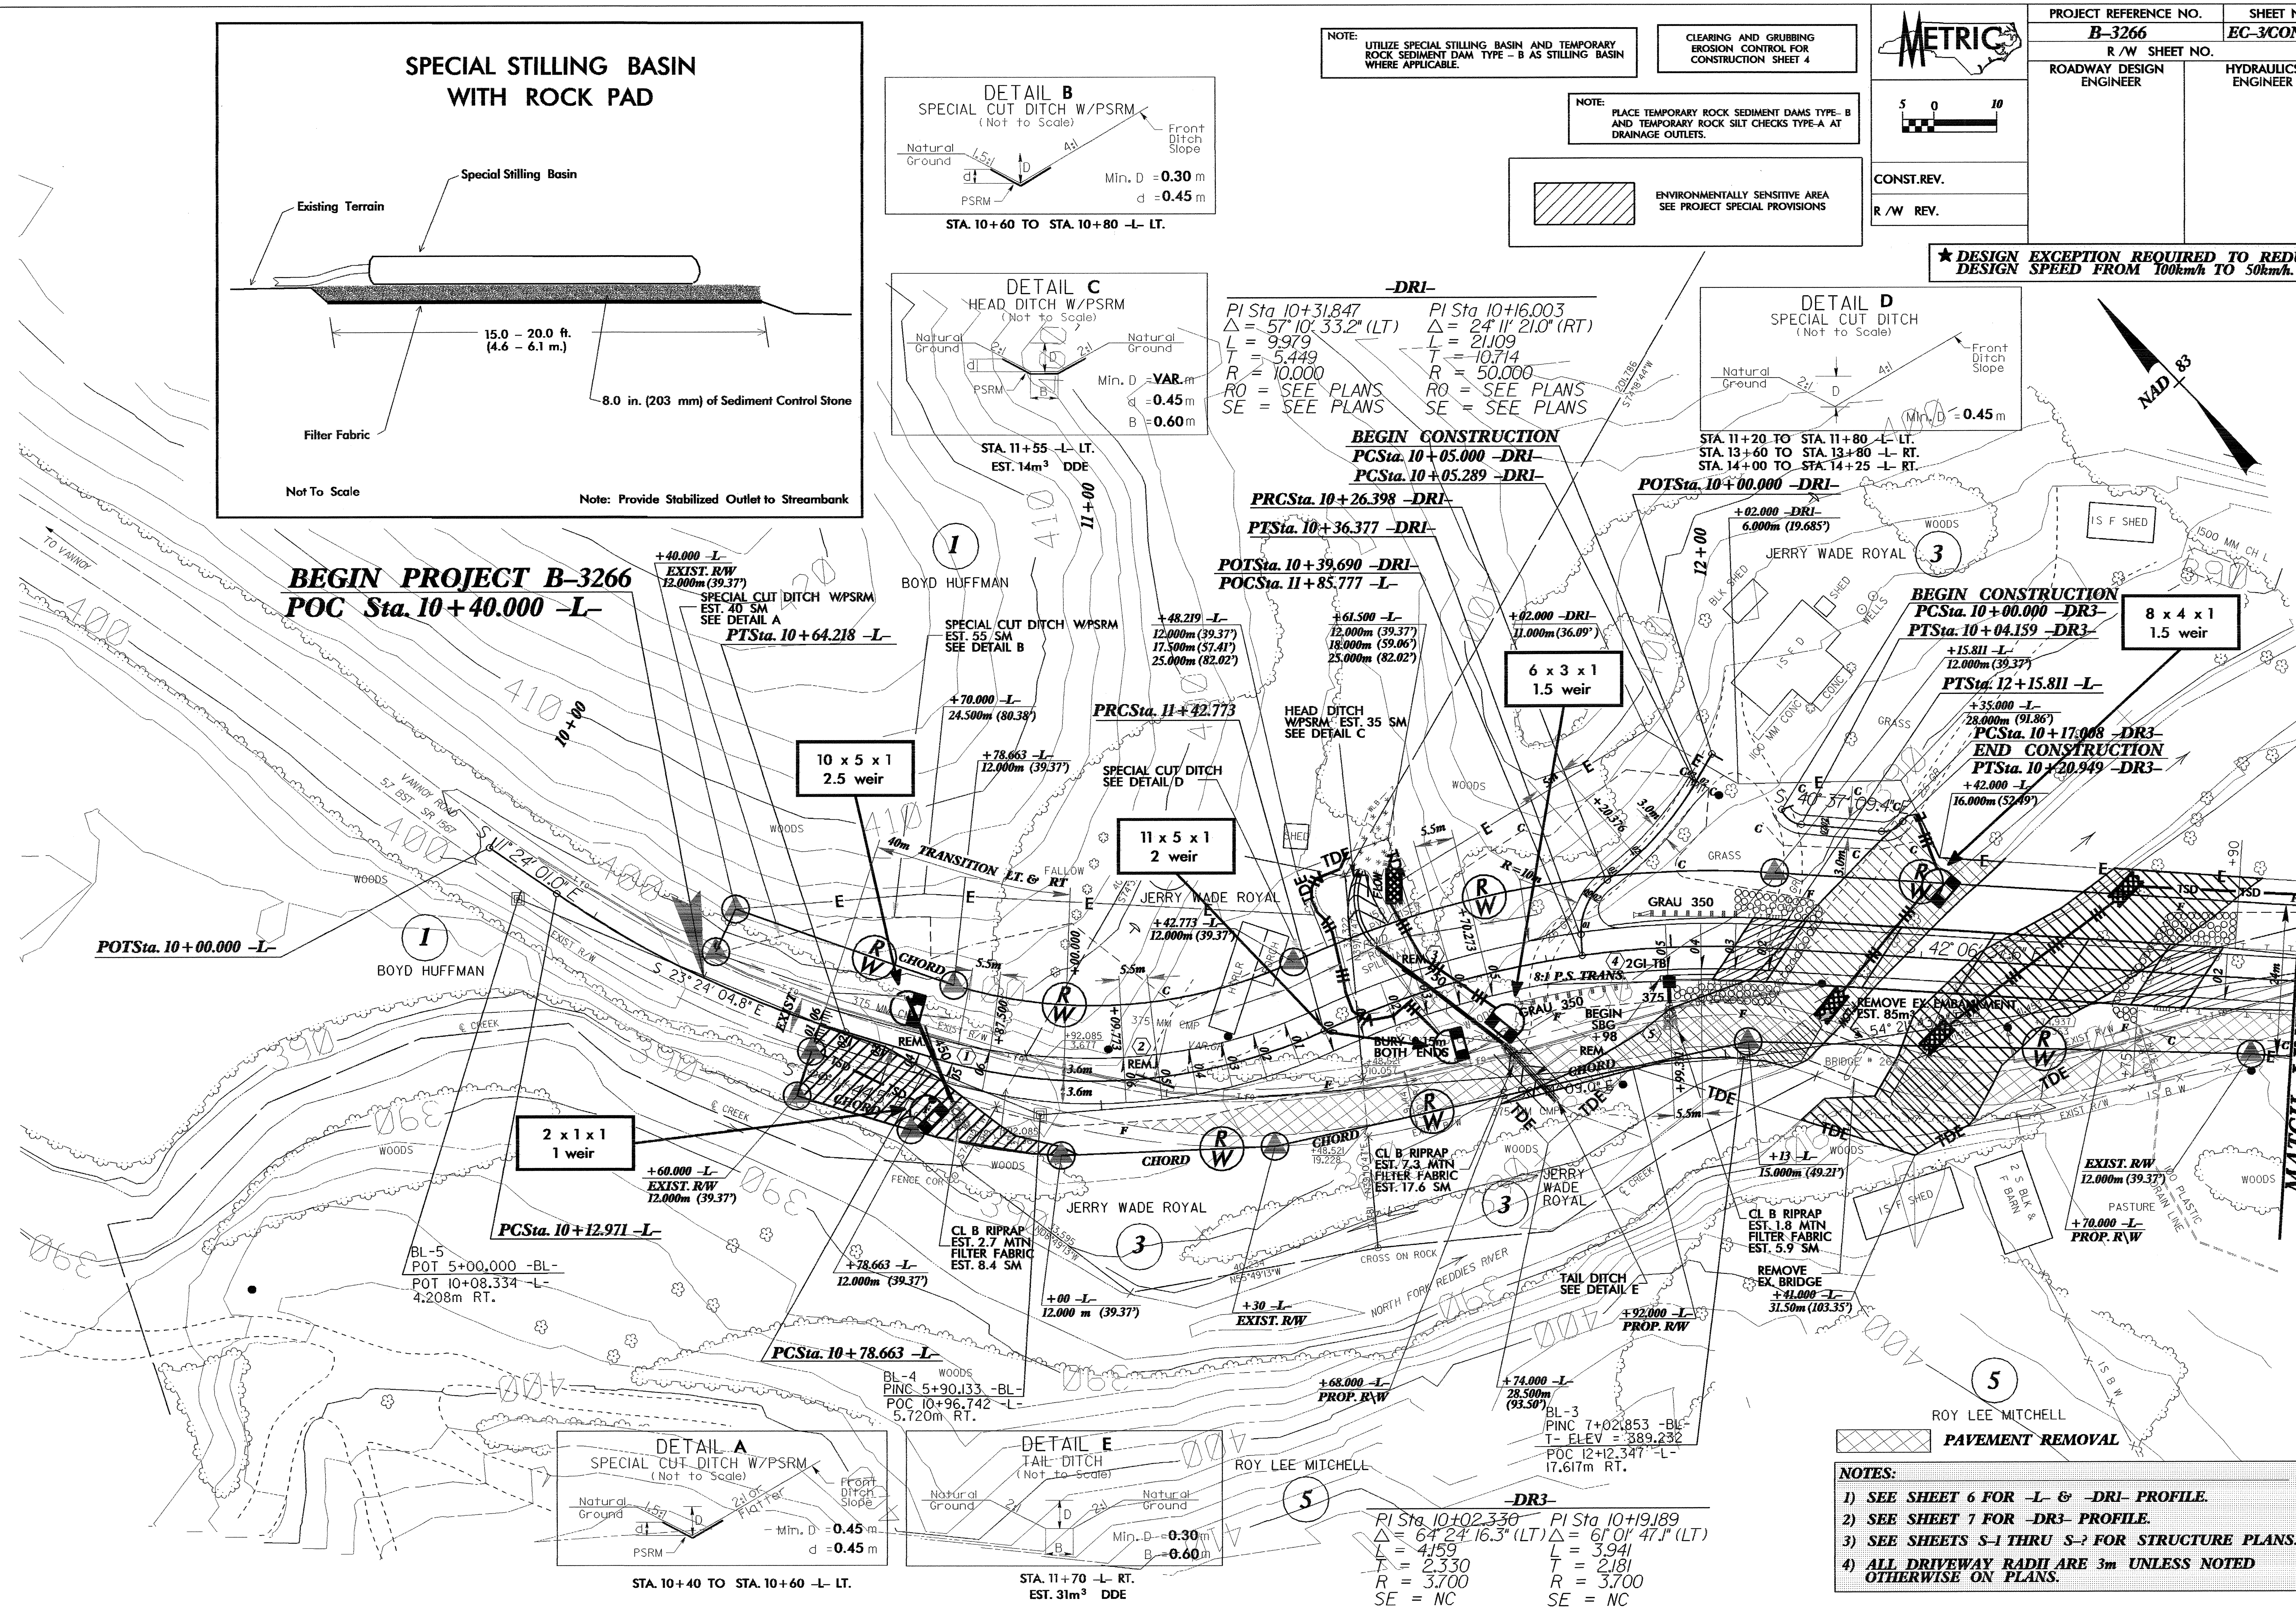

NOTES:

1) SEE SHEET 6 FOR -L- & -DR1- PROFILE.
2) SEE SHEET 7 FOR -DR3- PROFILE.
3) SEE SHEETS S-1 THRU S-? FOR STRUCTURE PLANS.
4) ALL DRIVEWAY RADII ARE 3m UNLESS NOTED OTHERWISE ON PLANS.