3208220

PROJECT REFERENCE NO.	SHEET NO.
R-977A	33

METRIC

CONST.REV.

R/W REV.

HIGHWAY DESIGN ENGINEER

HYDRAULICS ENGINEER

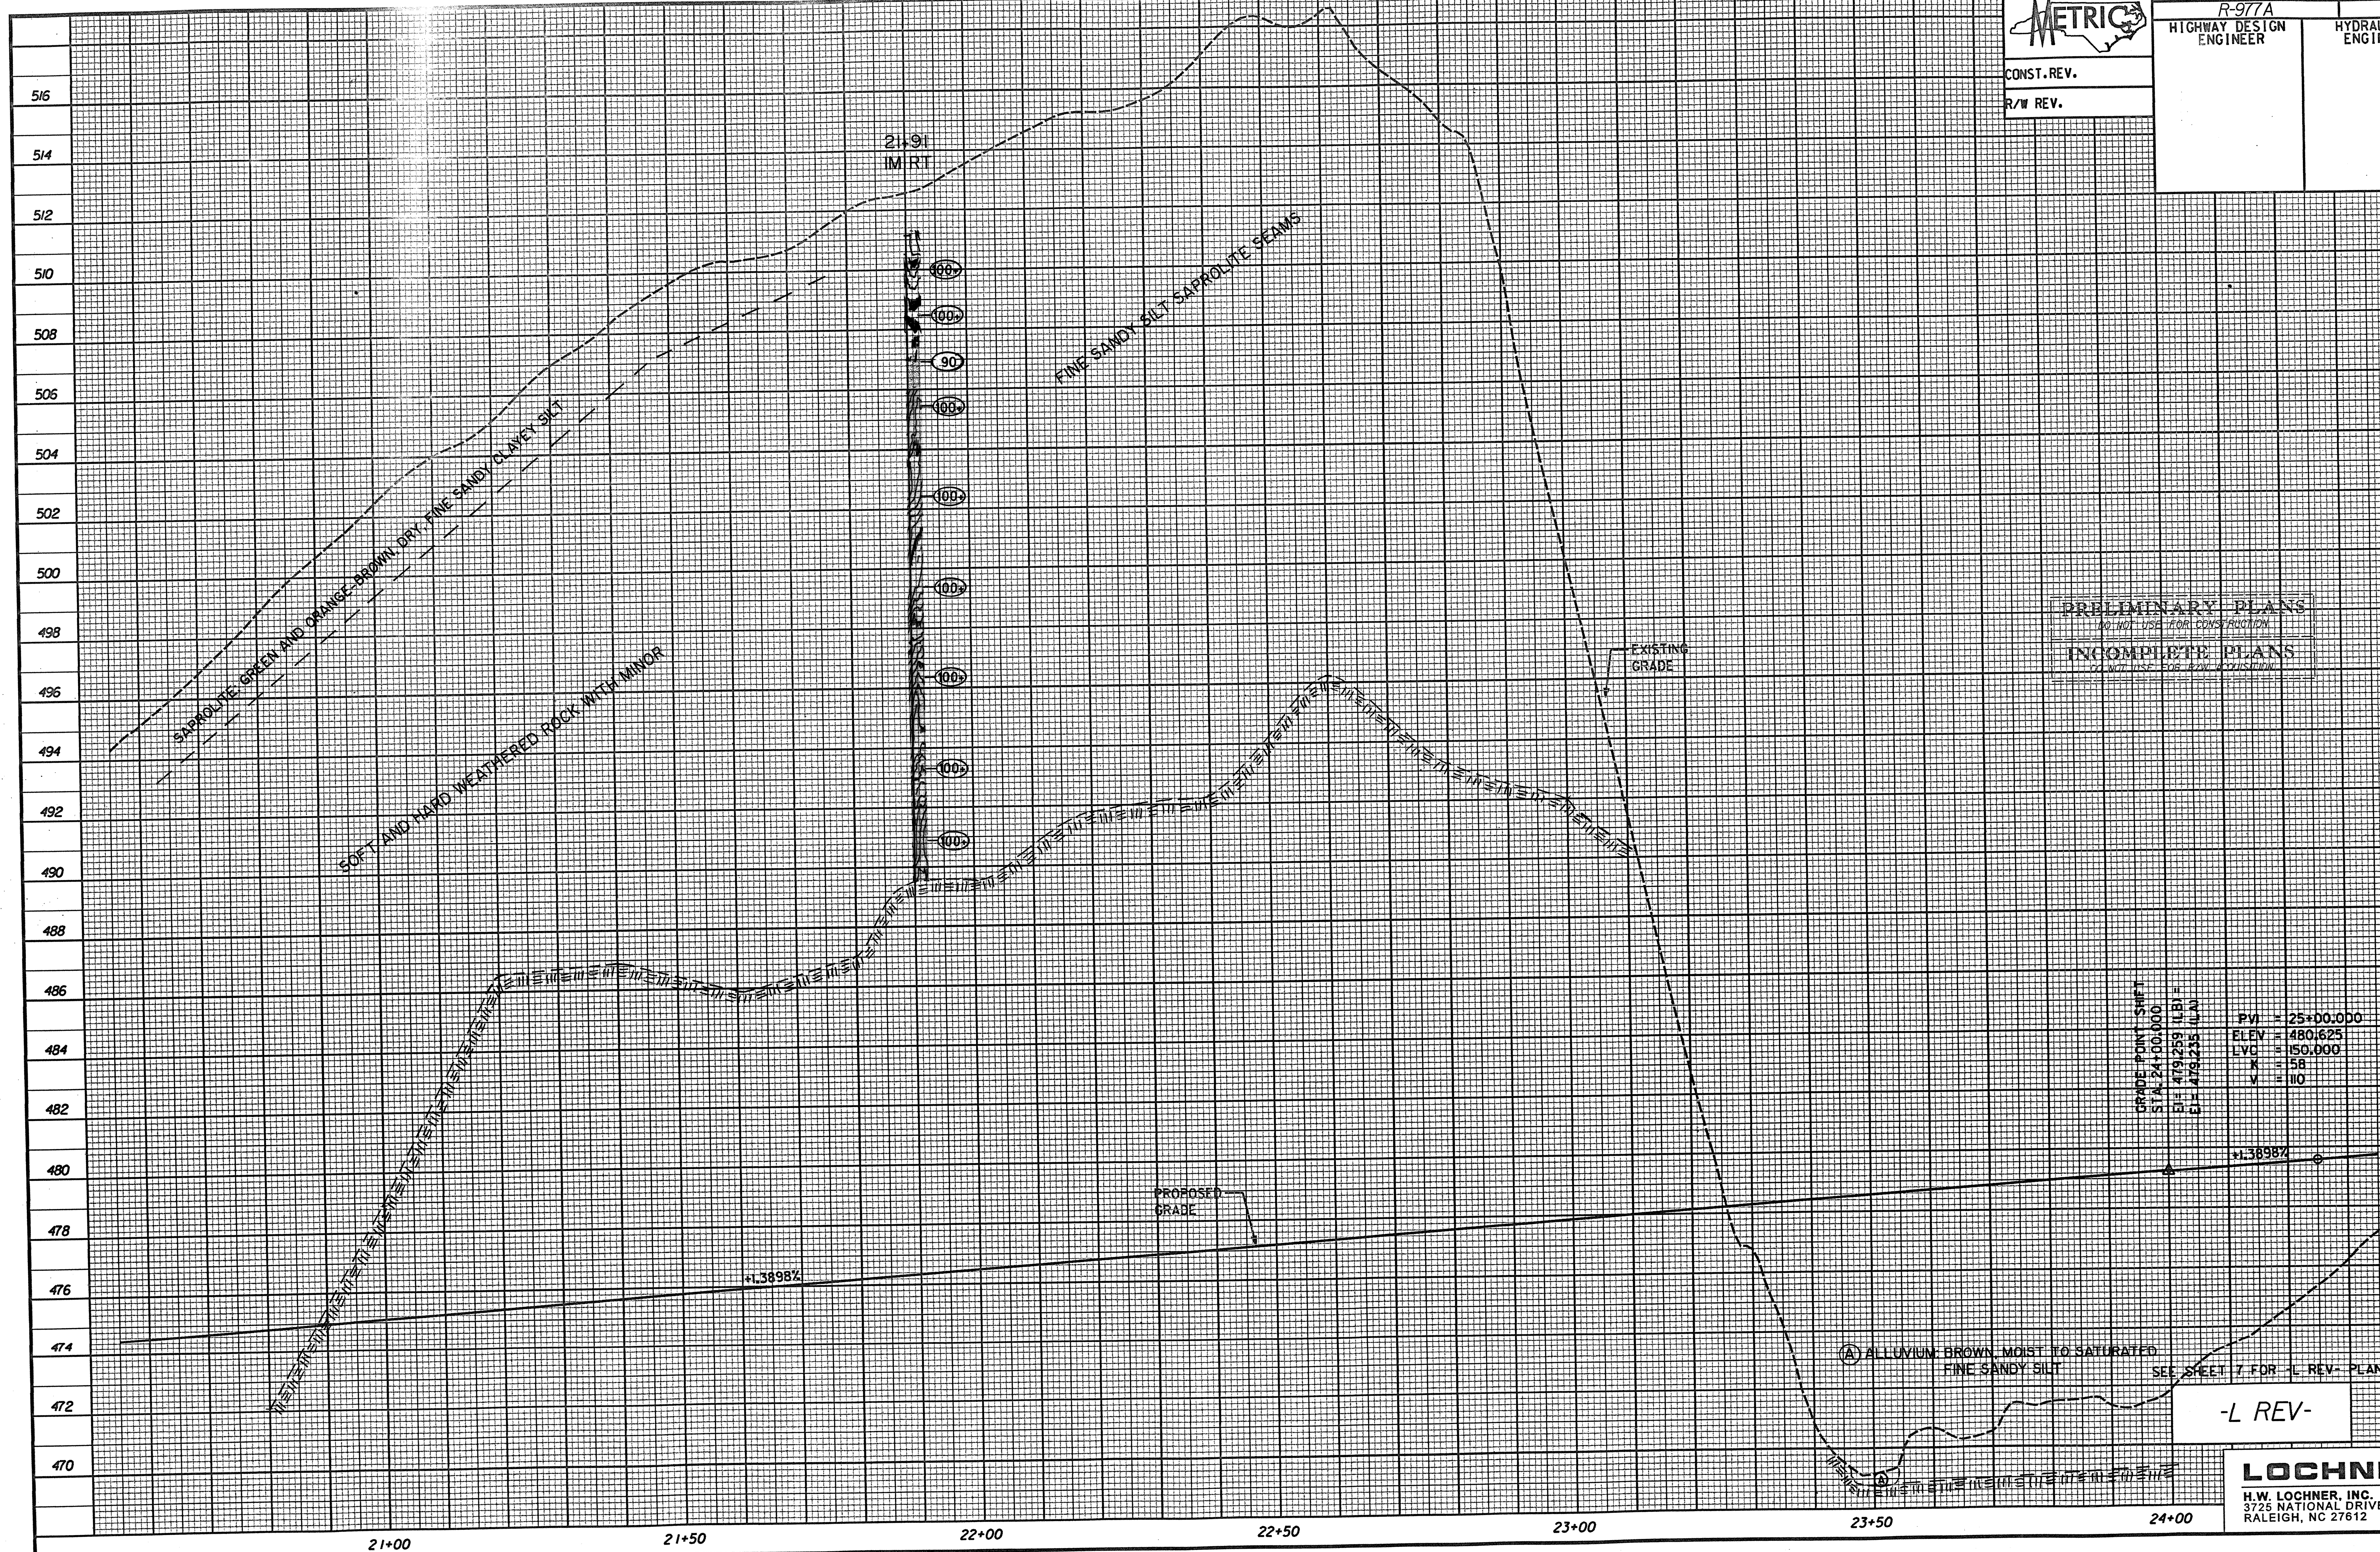

LOCHNER

H.W. LOCHNER, INC.
3725 NATIONAL DRIVE, SUITE 123
RALEIGH, NC 27612