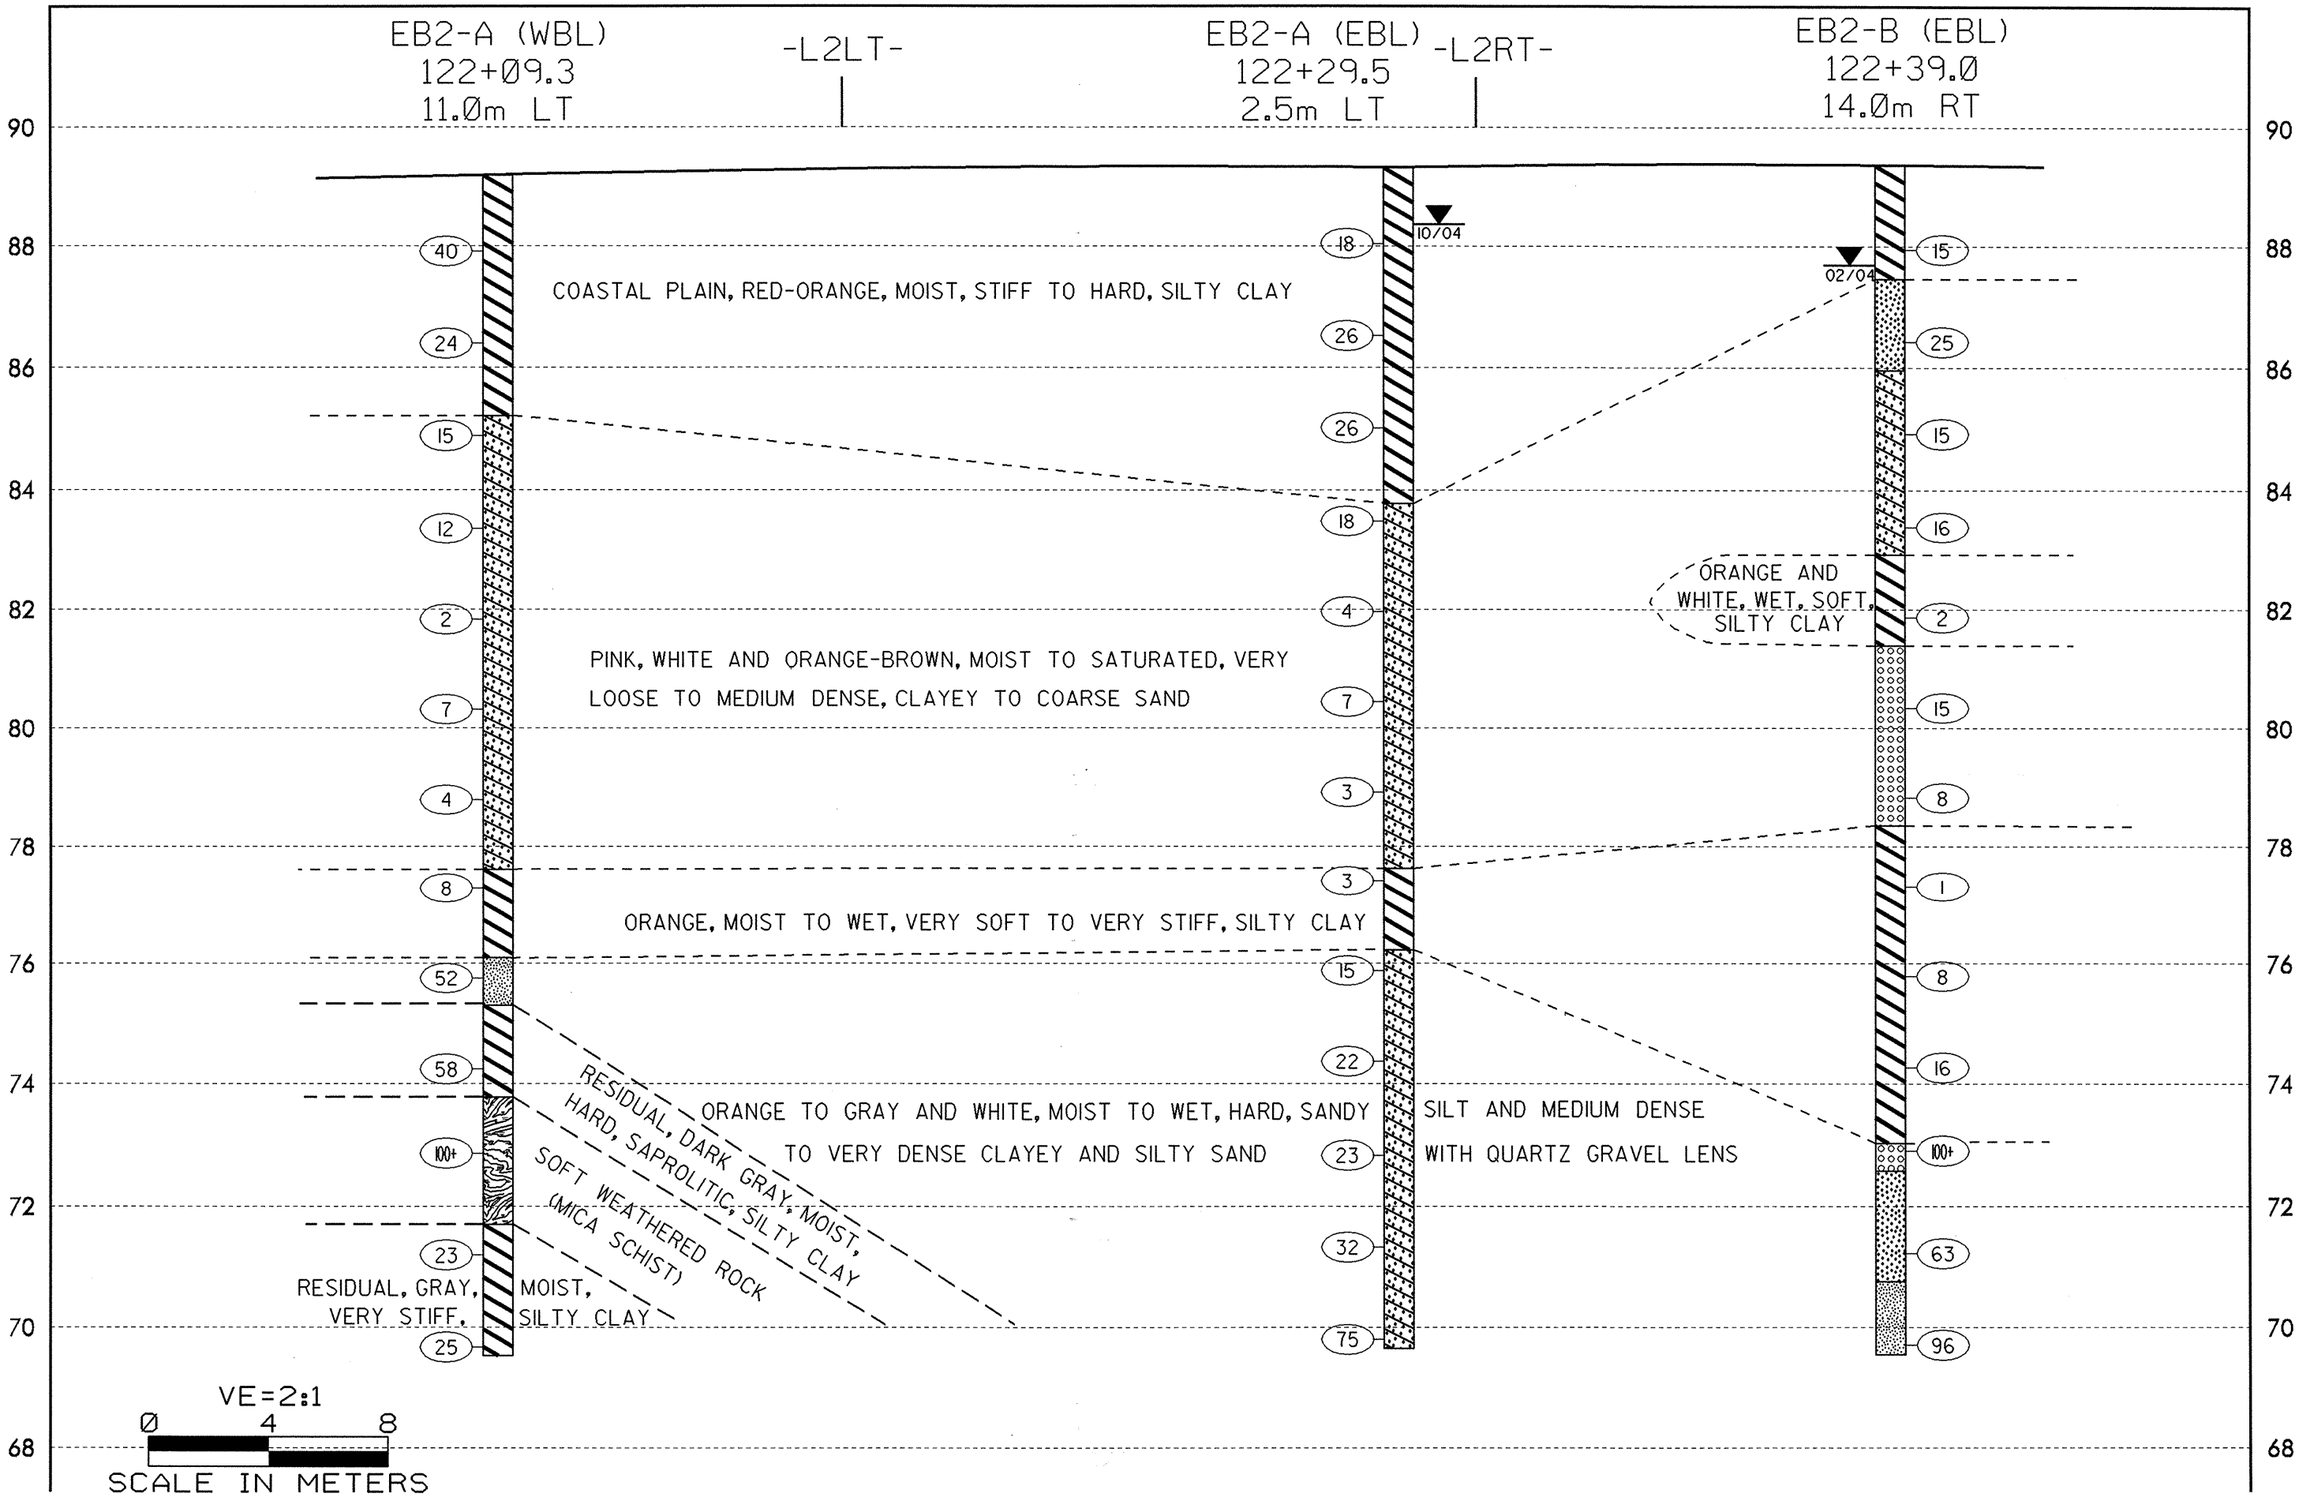CROSS SECTION THROUGH EB2 (EBL & WBL)