CROSS SECTION THROUGH END BENT 2
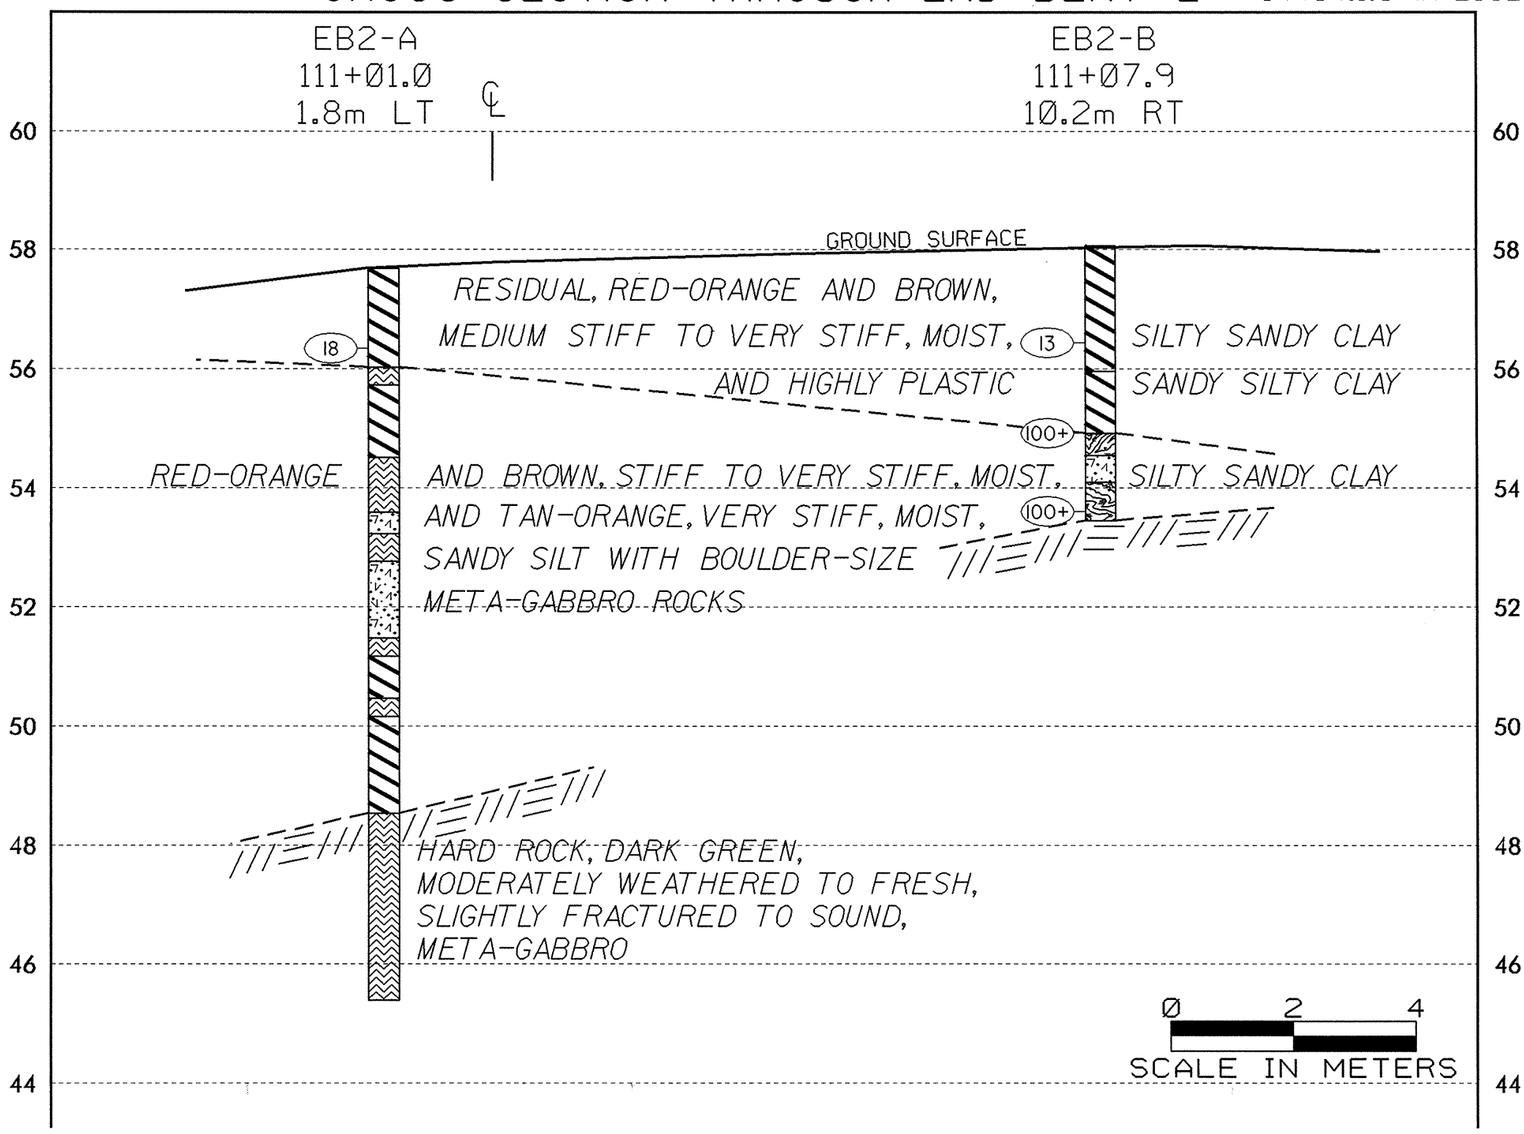
34459.1.6 (R-2552C)