PROJECT REFERENCE NO.	SHEET NO.
R-2552C	X-59

2.5 0 2.5 5

METRIC

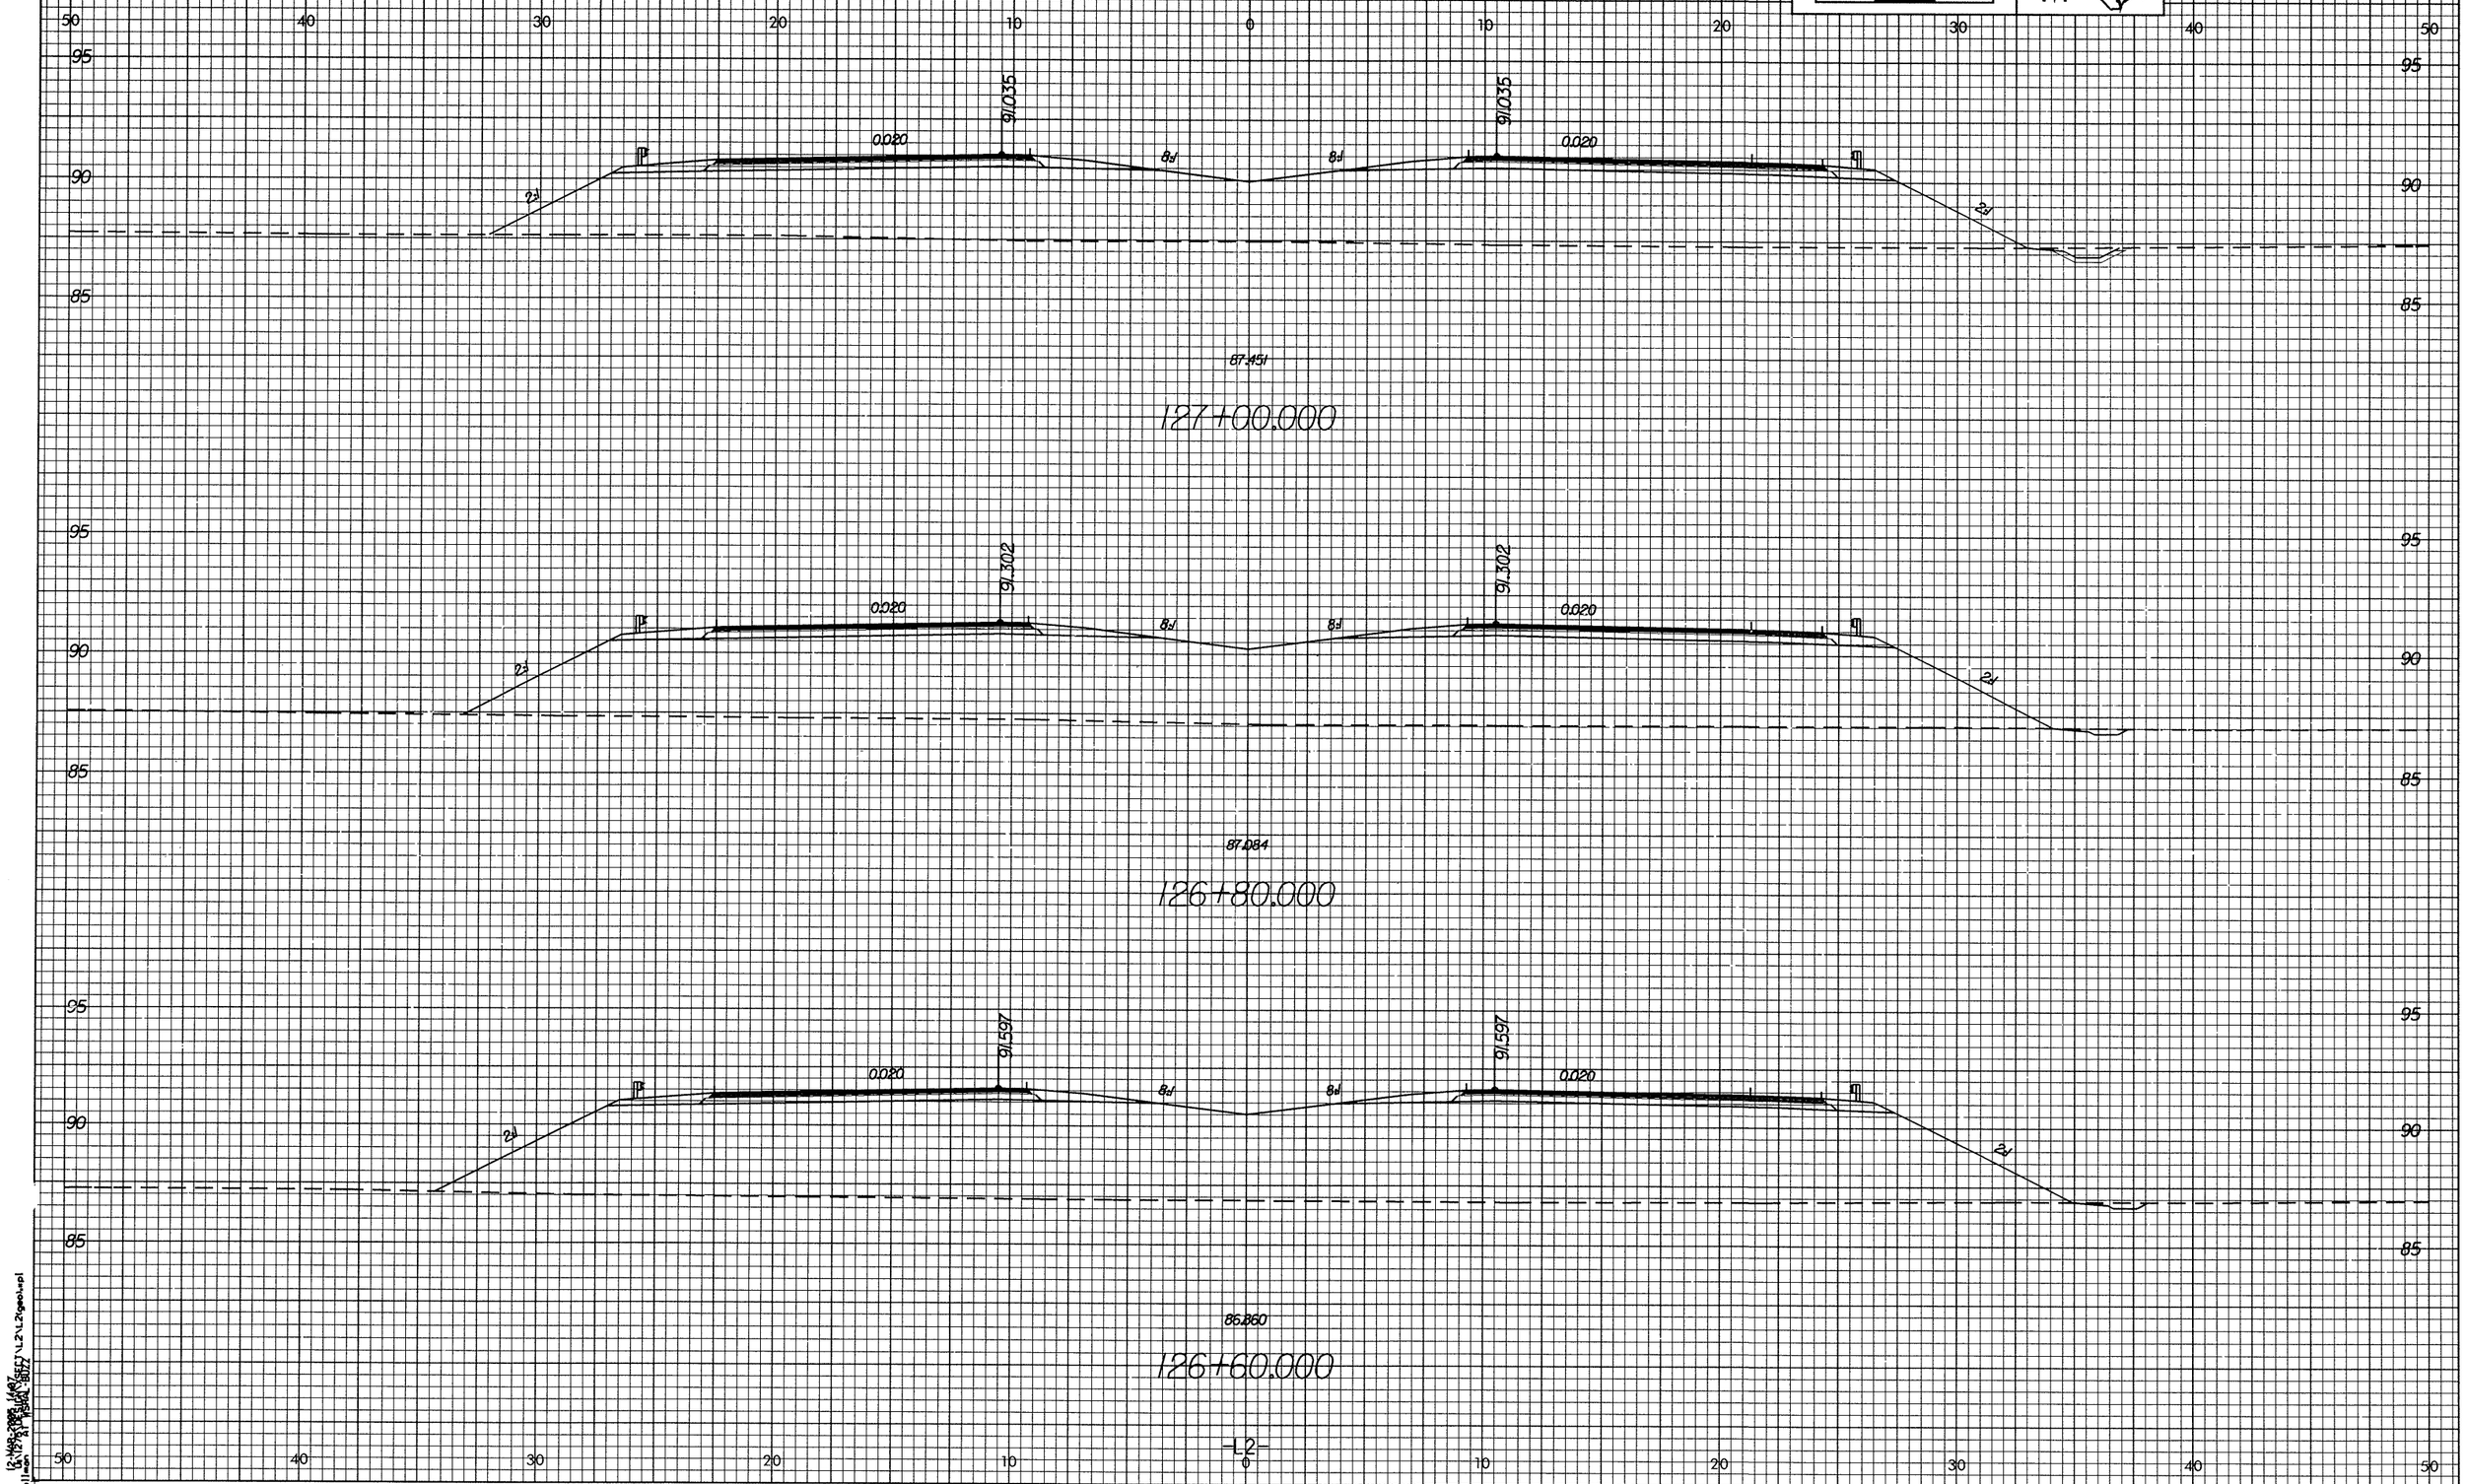

10/26/98
bollinger
12:14PM PRESENT SERIES
12:\R2552\PROJ\SHEET\L2\L2geoh.dgn