5 0 5 10

METRIC
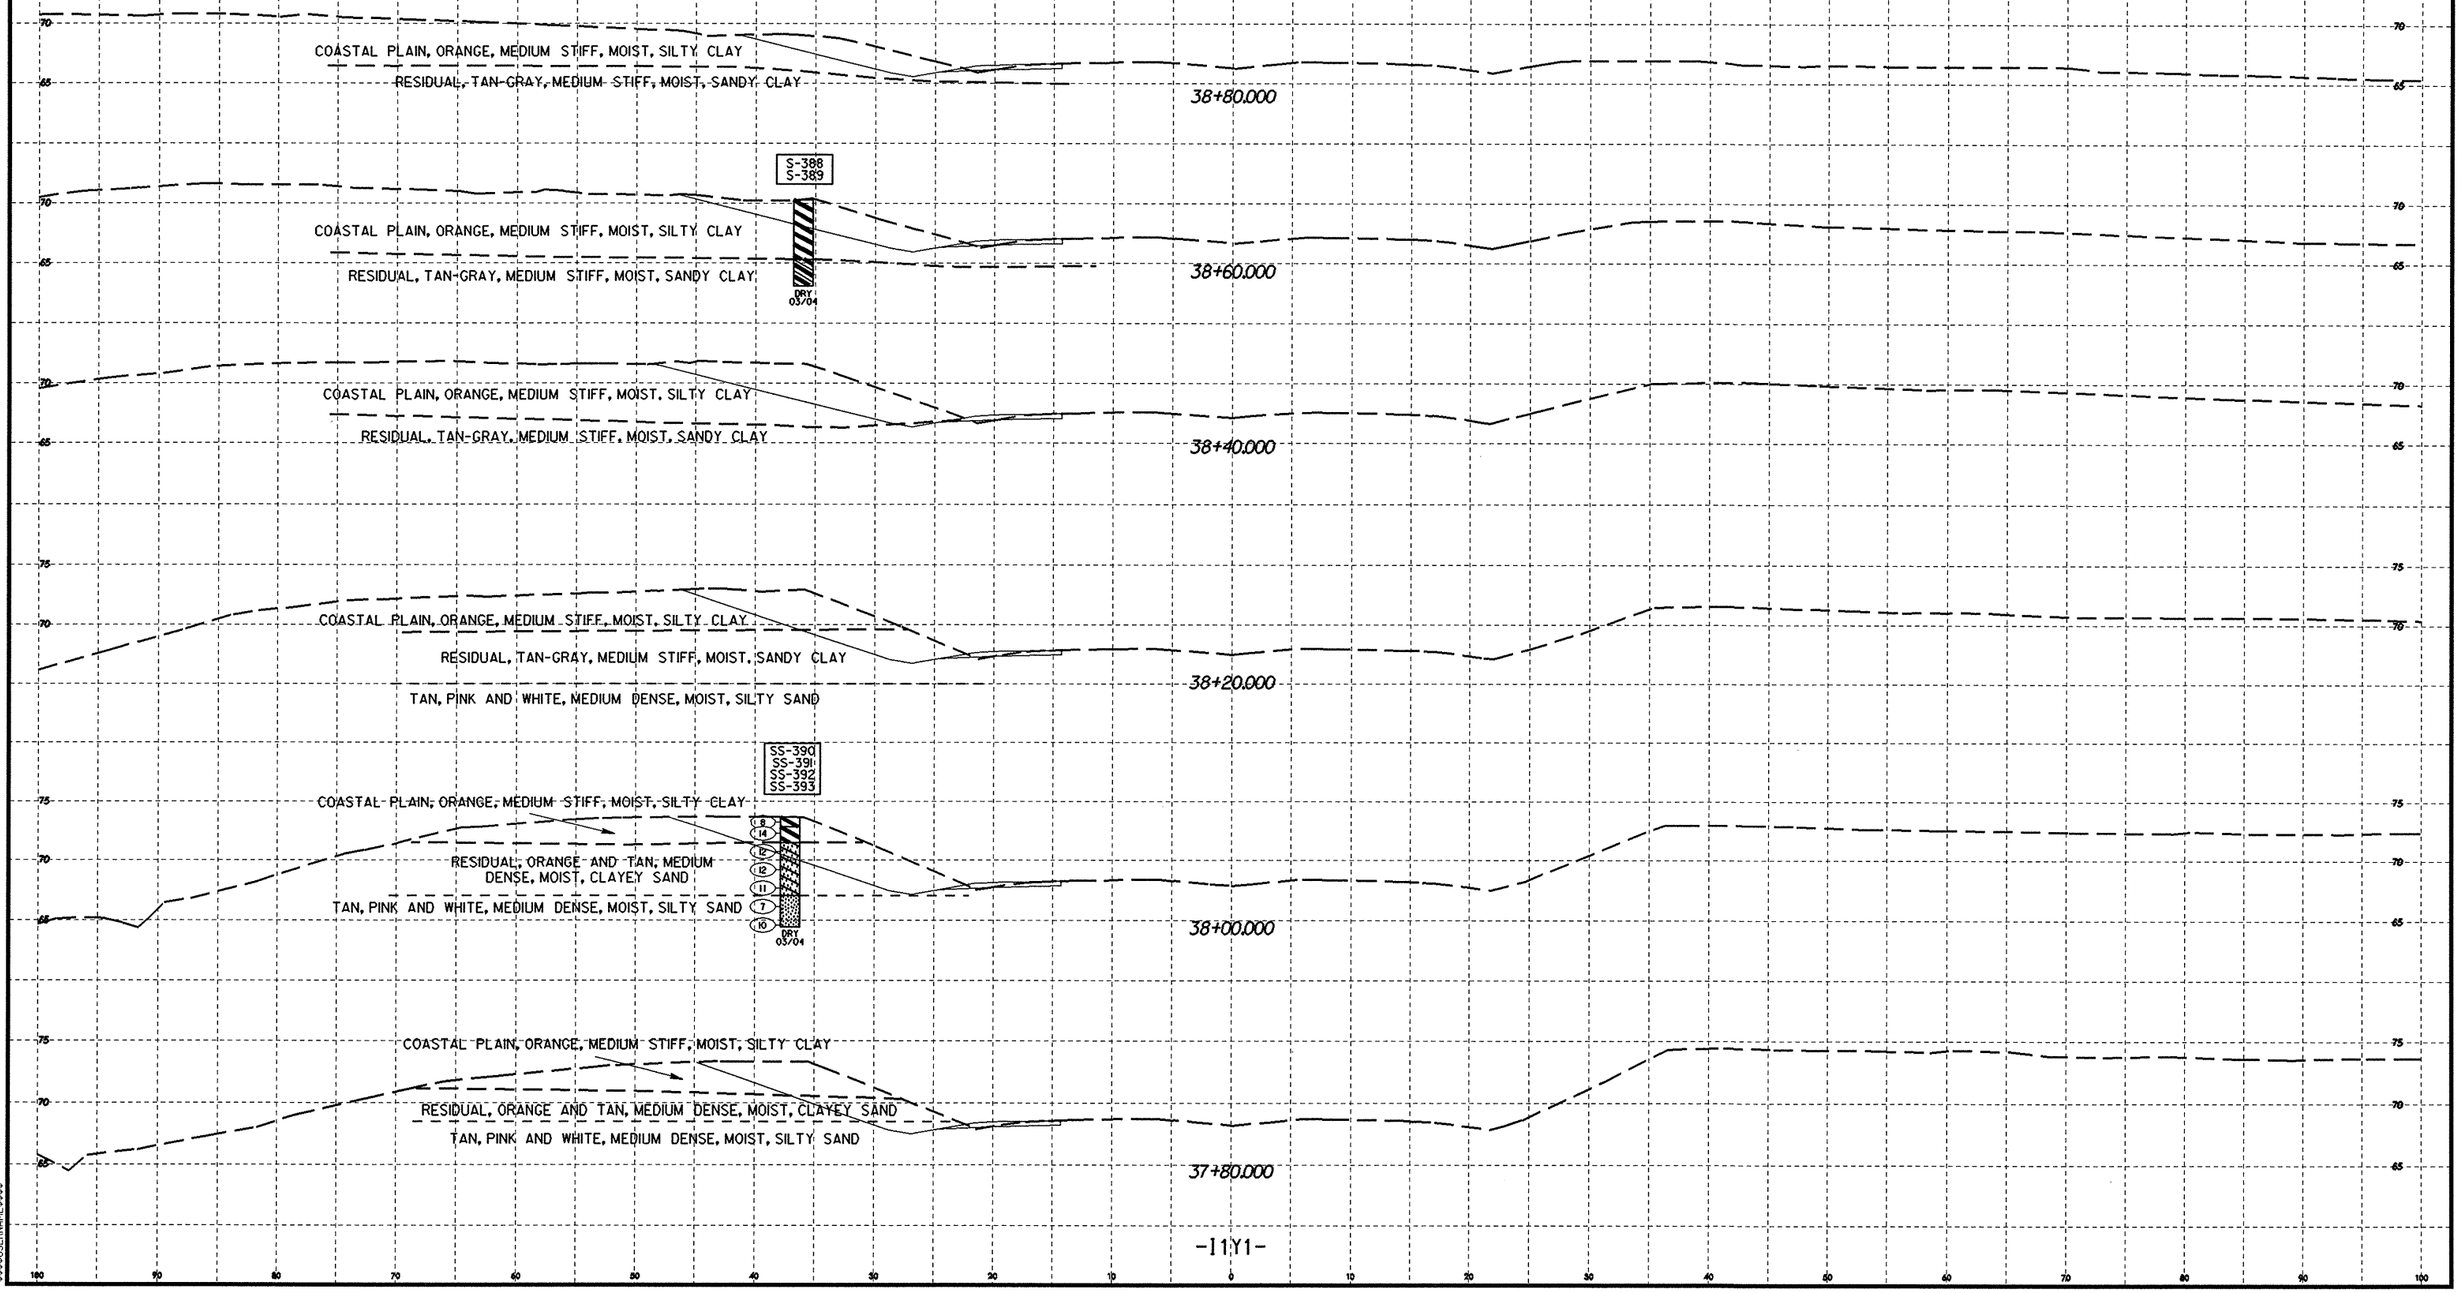
SEE SHEET 48A FOR SOIL TEST RESULTS