5 0 5 10

METRIC
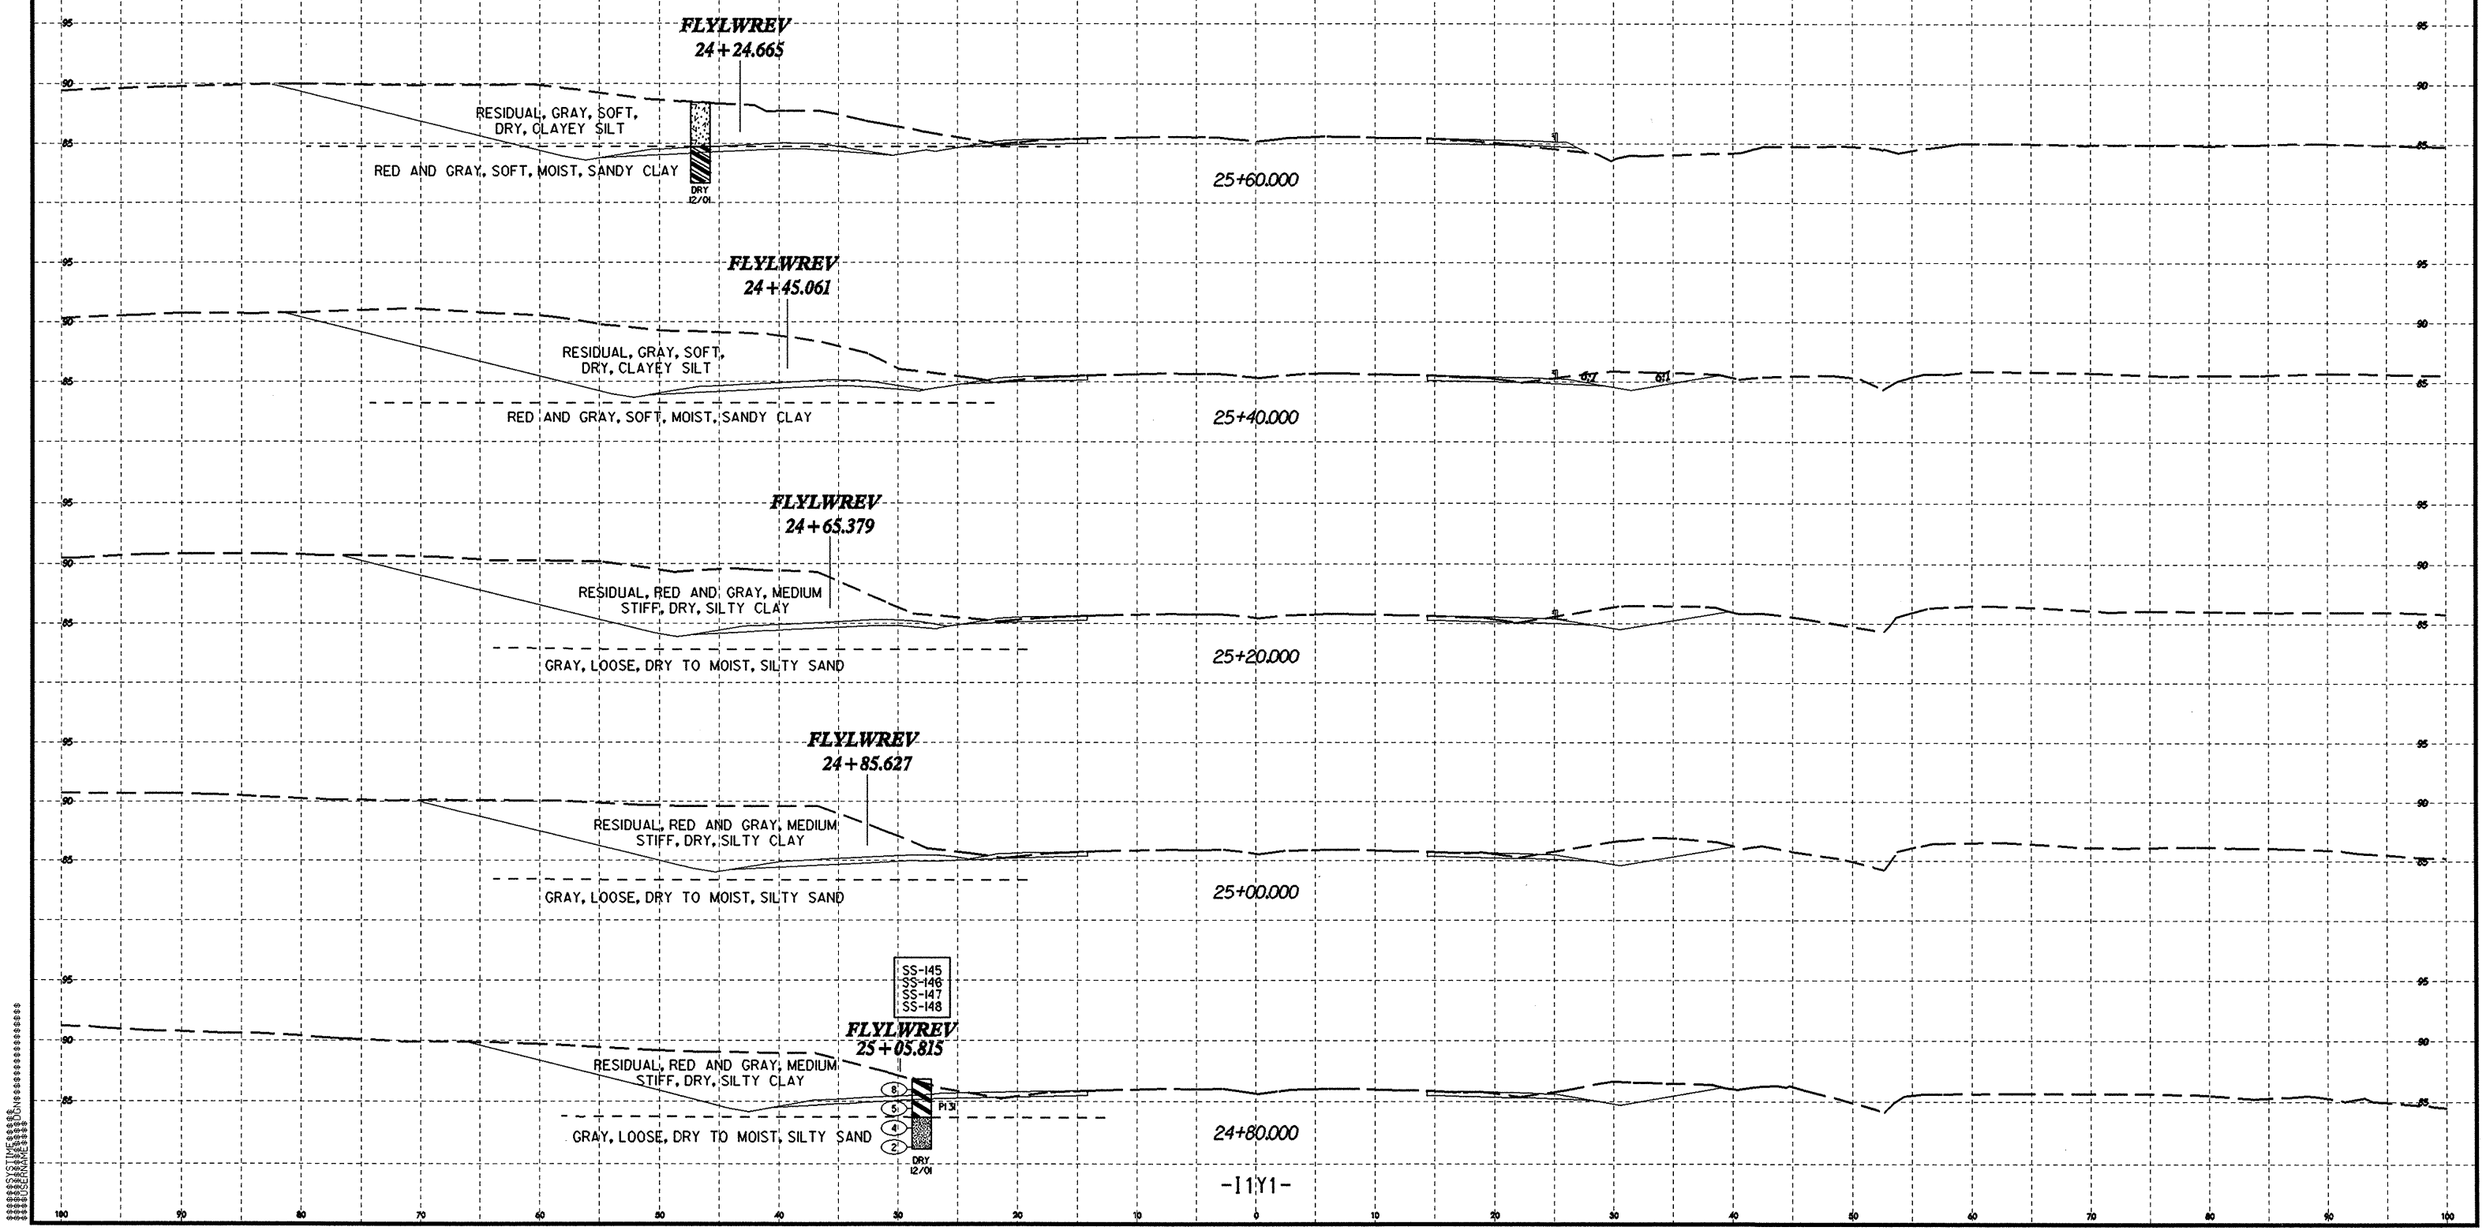
SEE SHEET 42A FOR SOIL TEST RESULTS