5 0 5 10 METRIC
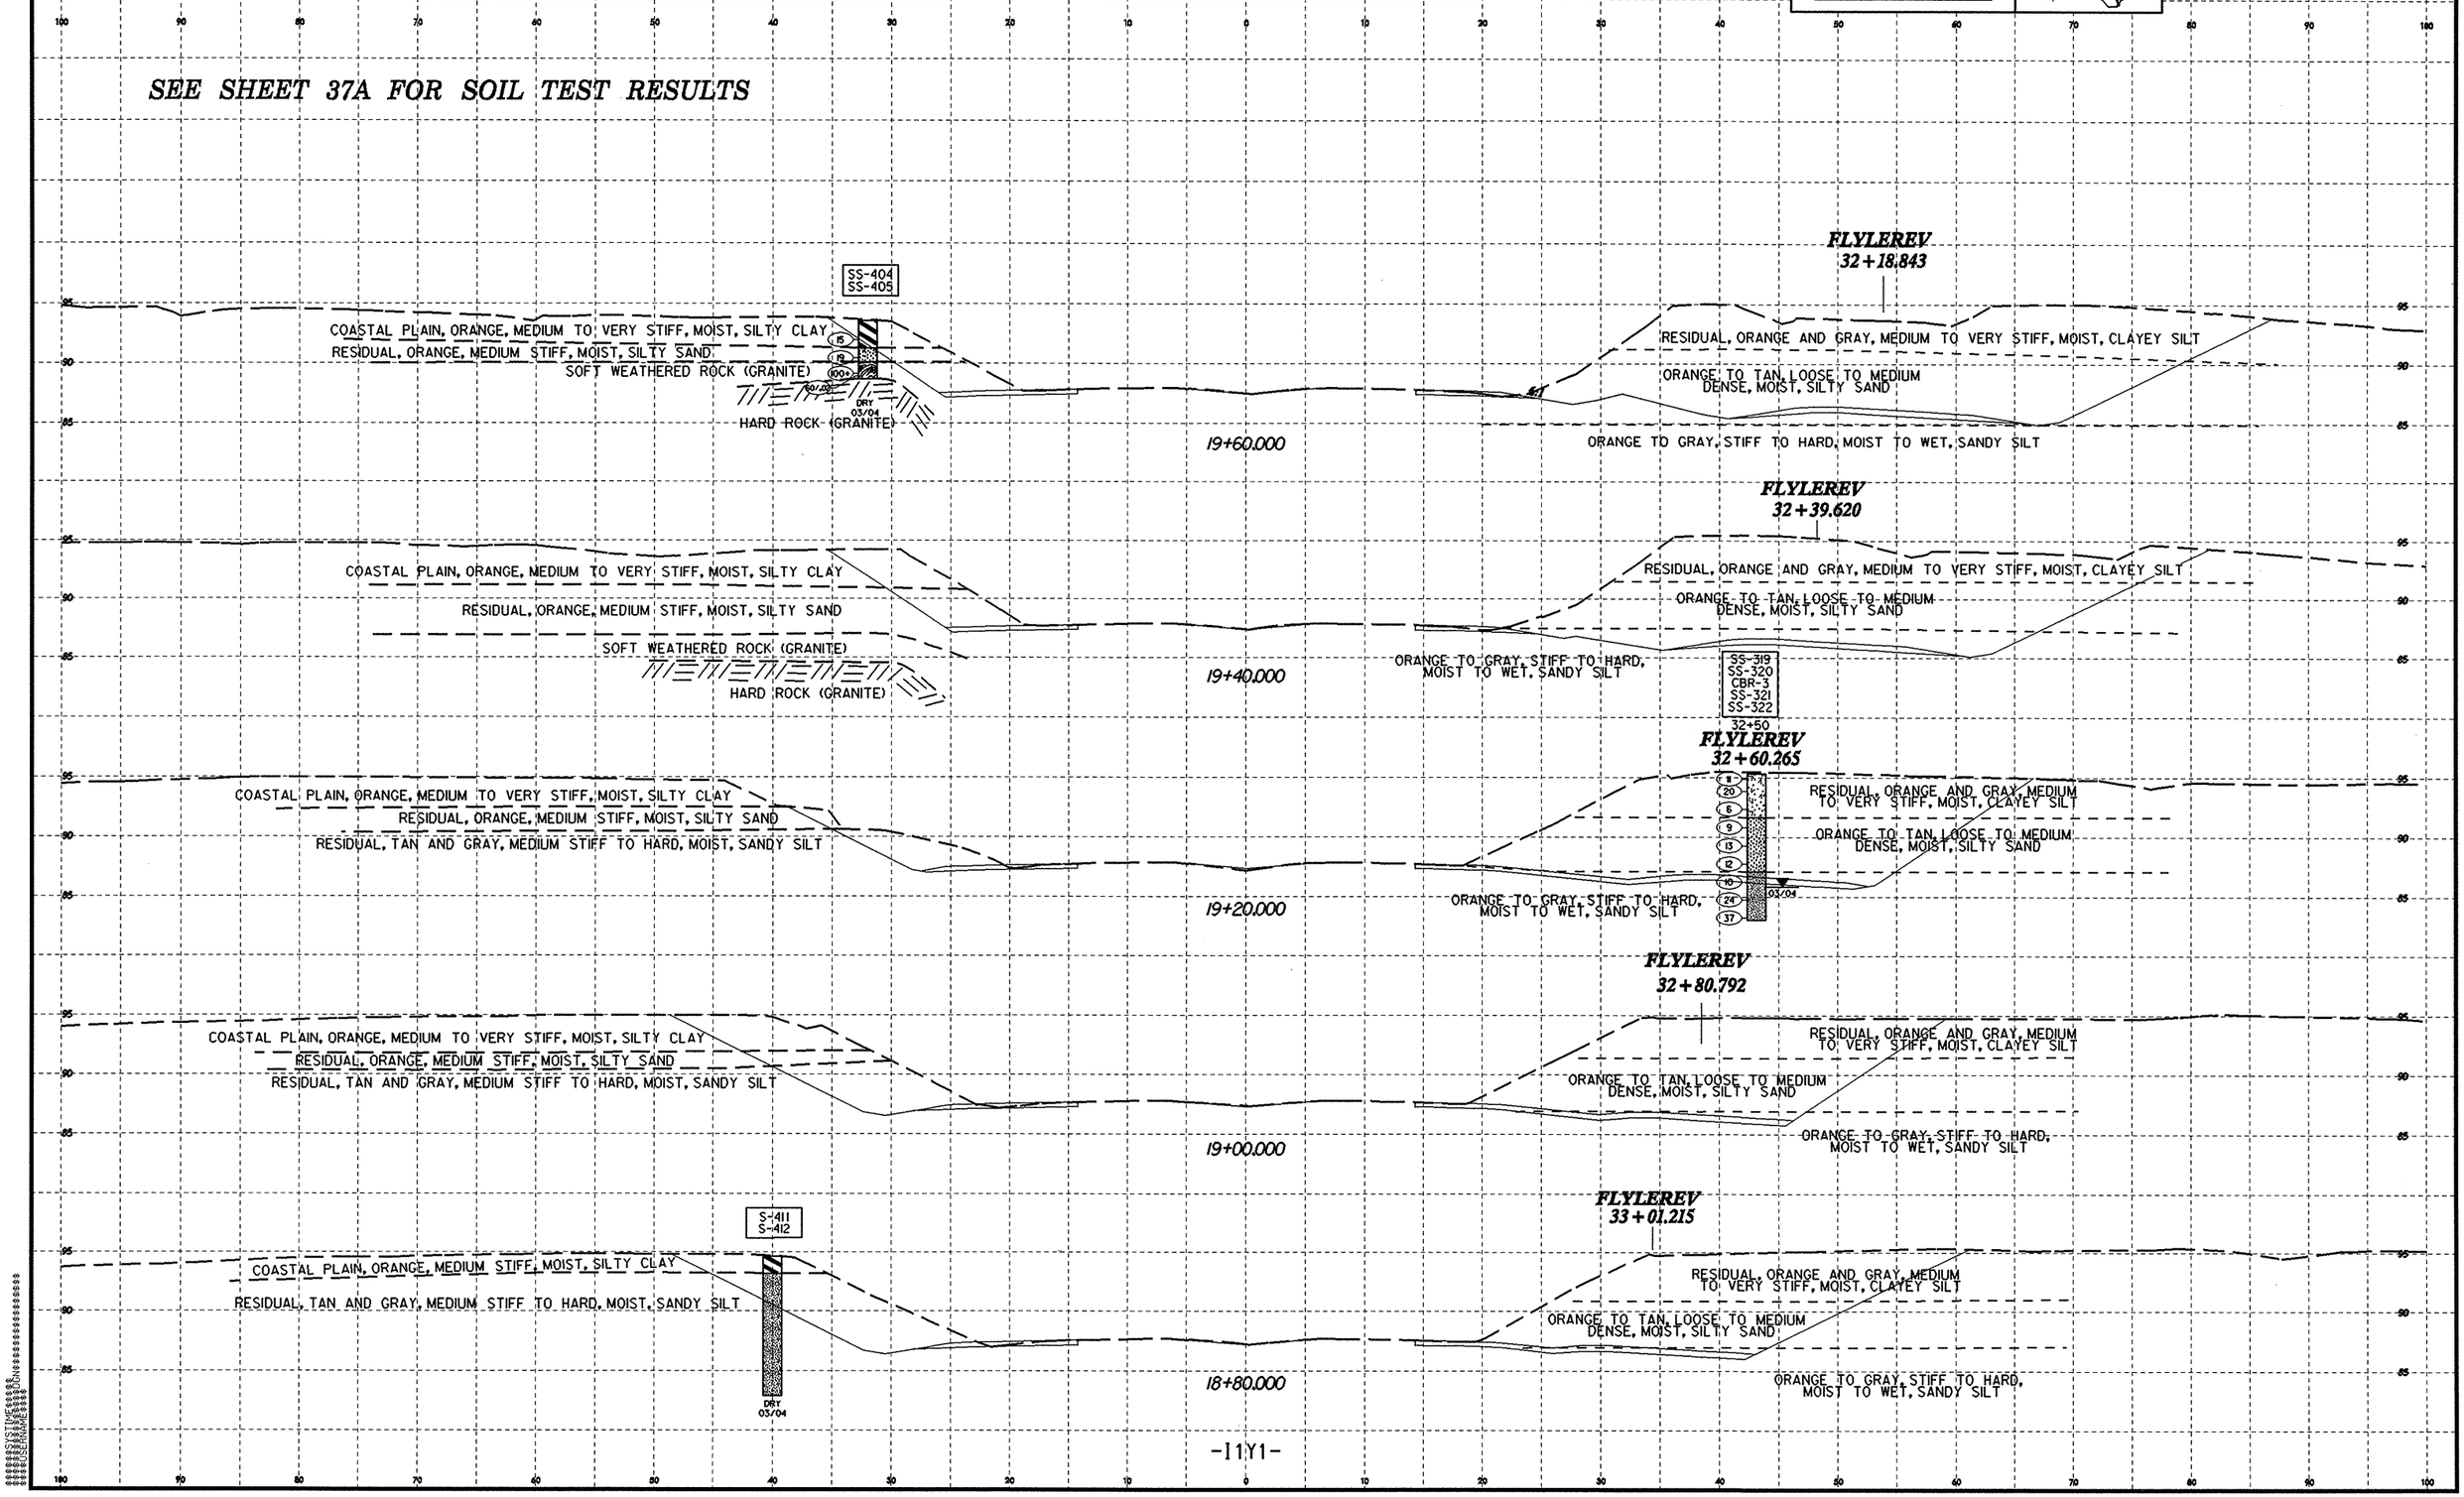
SEE SHEET 37A FOR SOIL TEST RESULTS