PROJECT 33608.1.1
COUNTY RUTHERFORD

SECTION THROUGH END BENT 1

SHEET OF

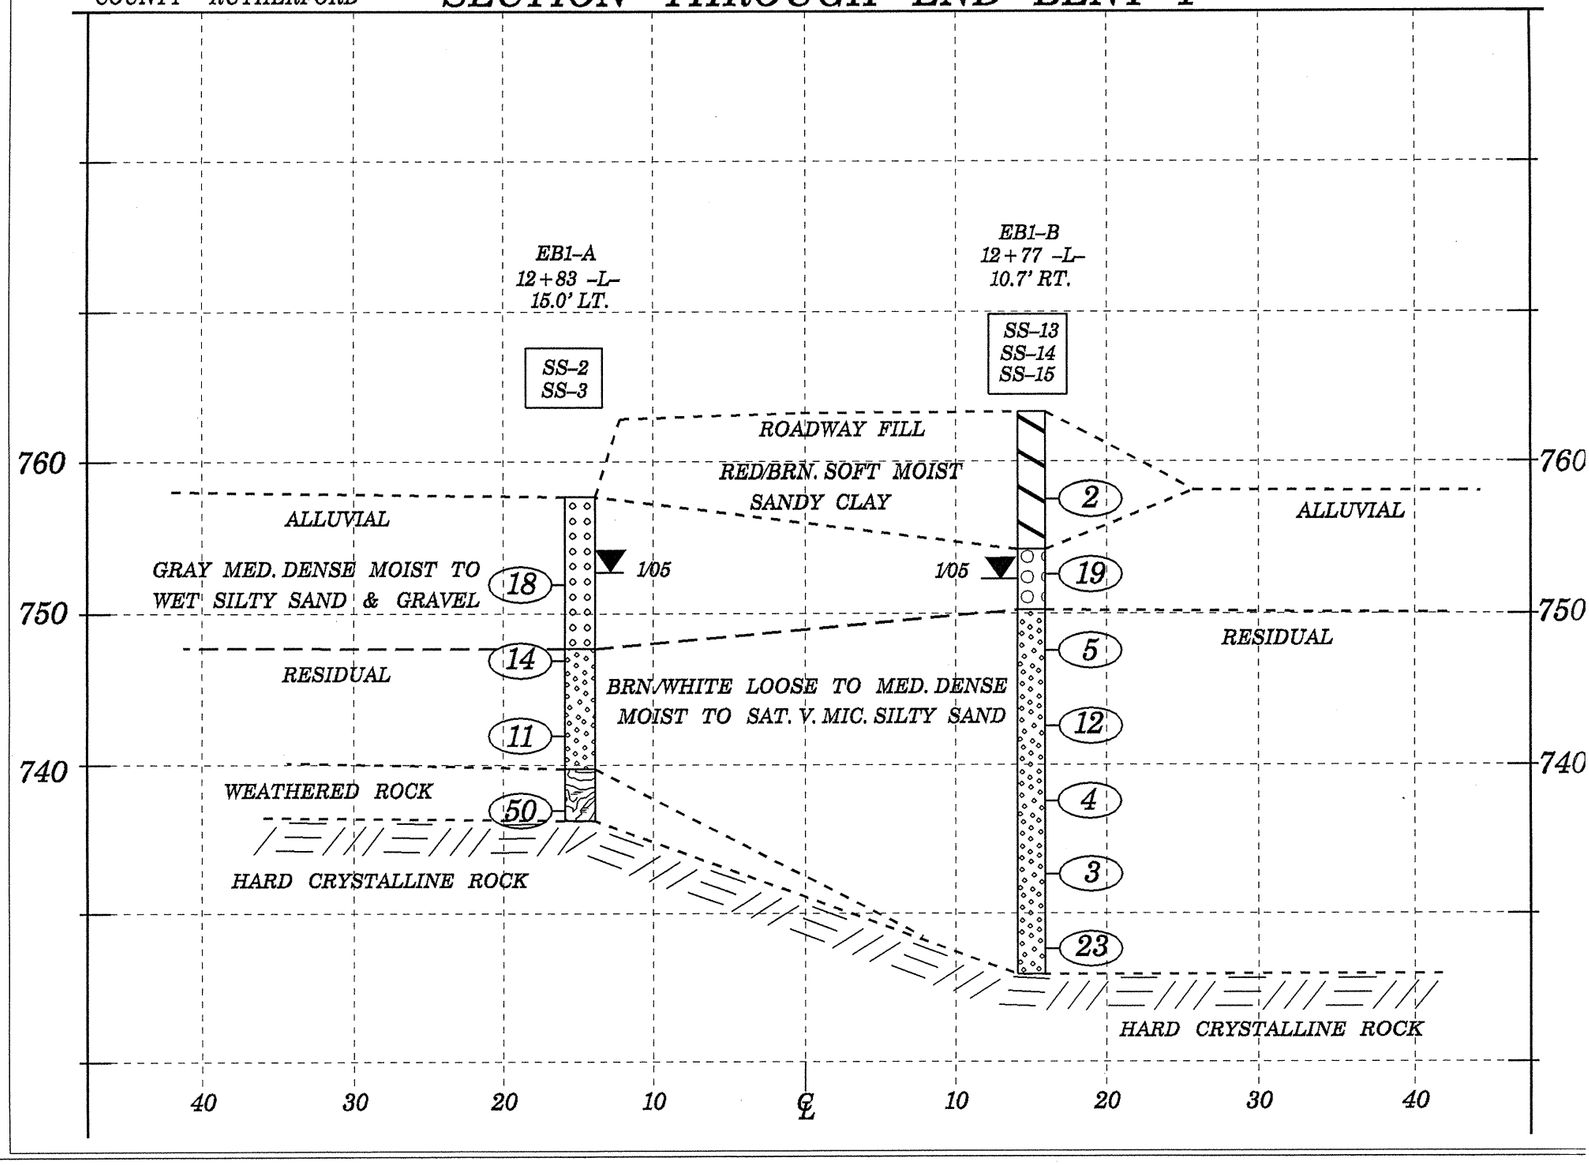

PROJECT 33608.1.1
COUNTY RUTHERFORD

SECTION THROUGH BENT 1
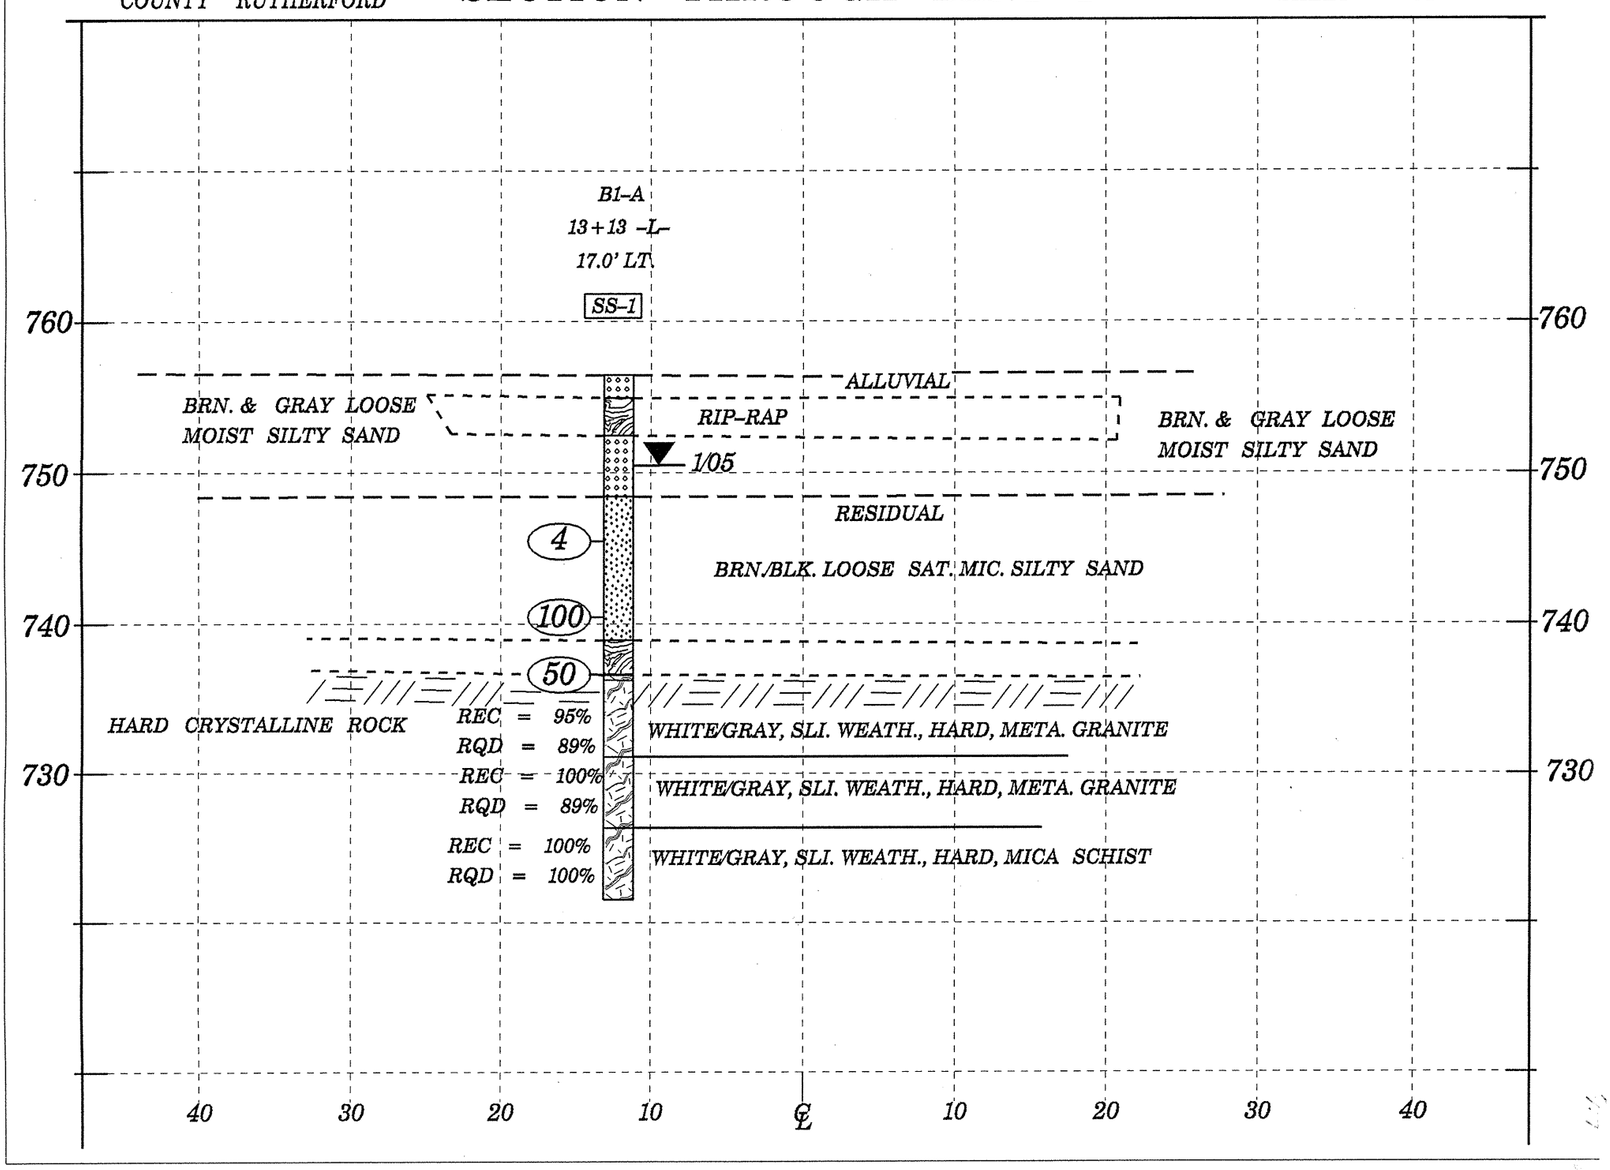
SHEET OF