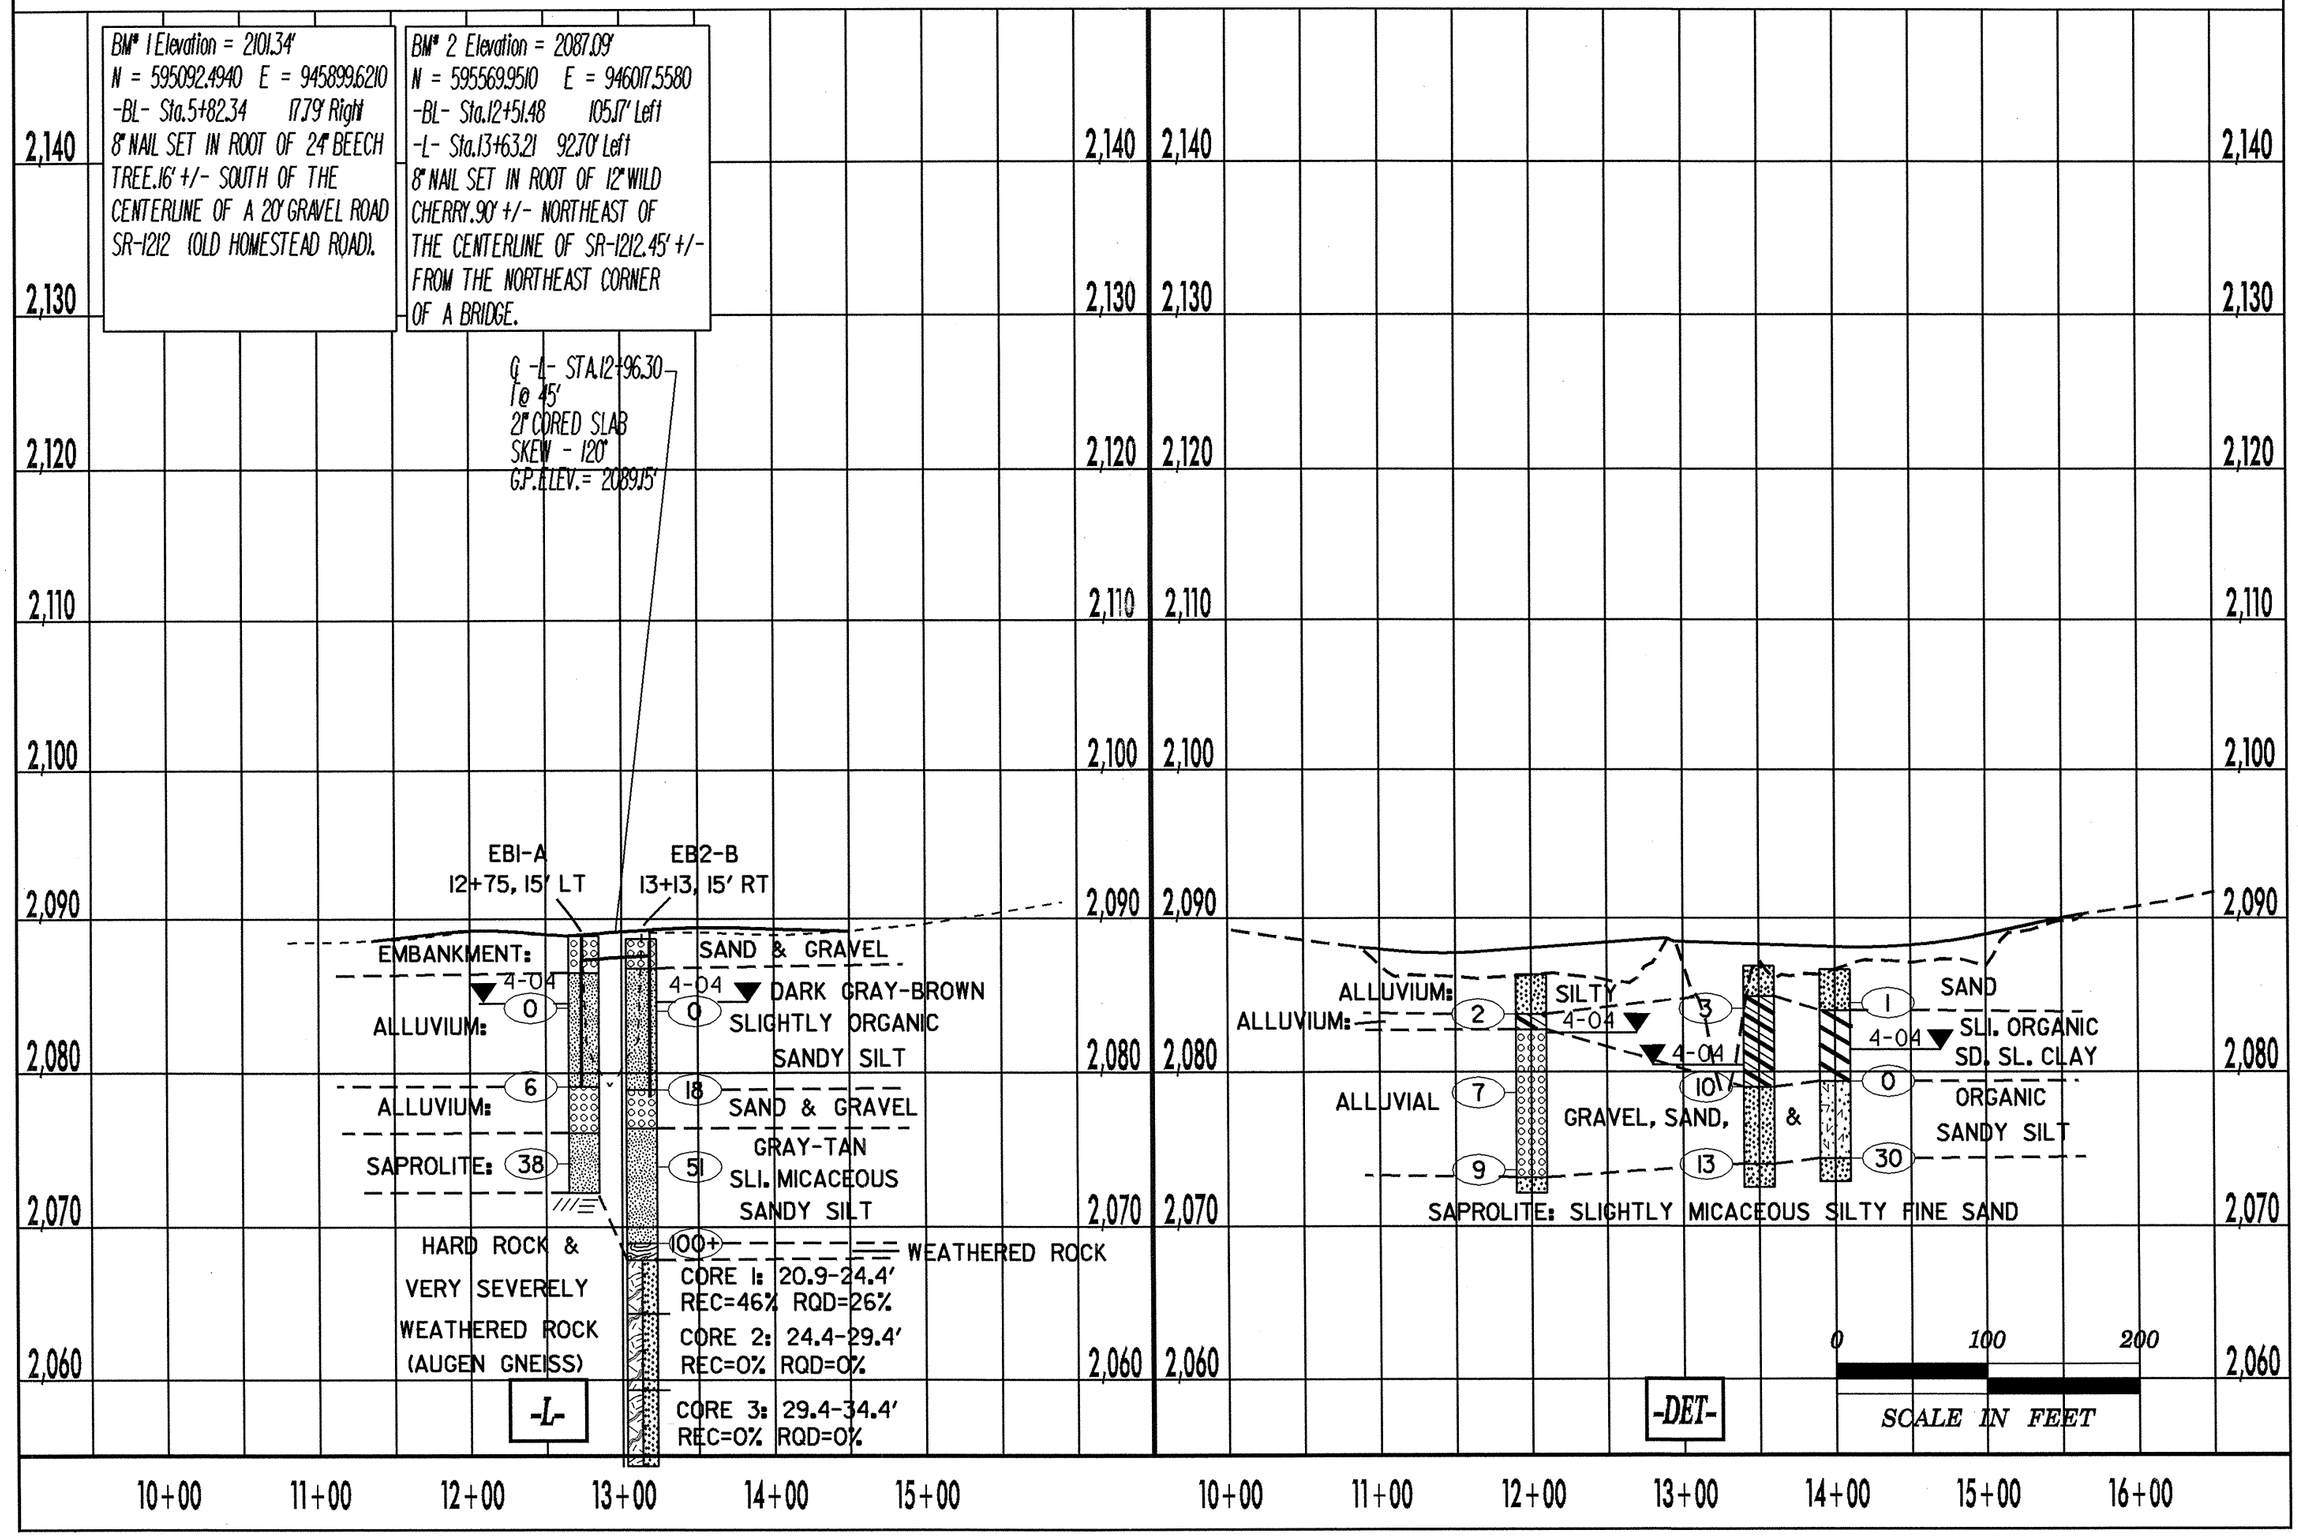# PROFILE ALONG -L- B-3363 HENDERSON CO.