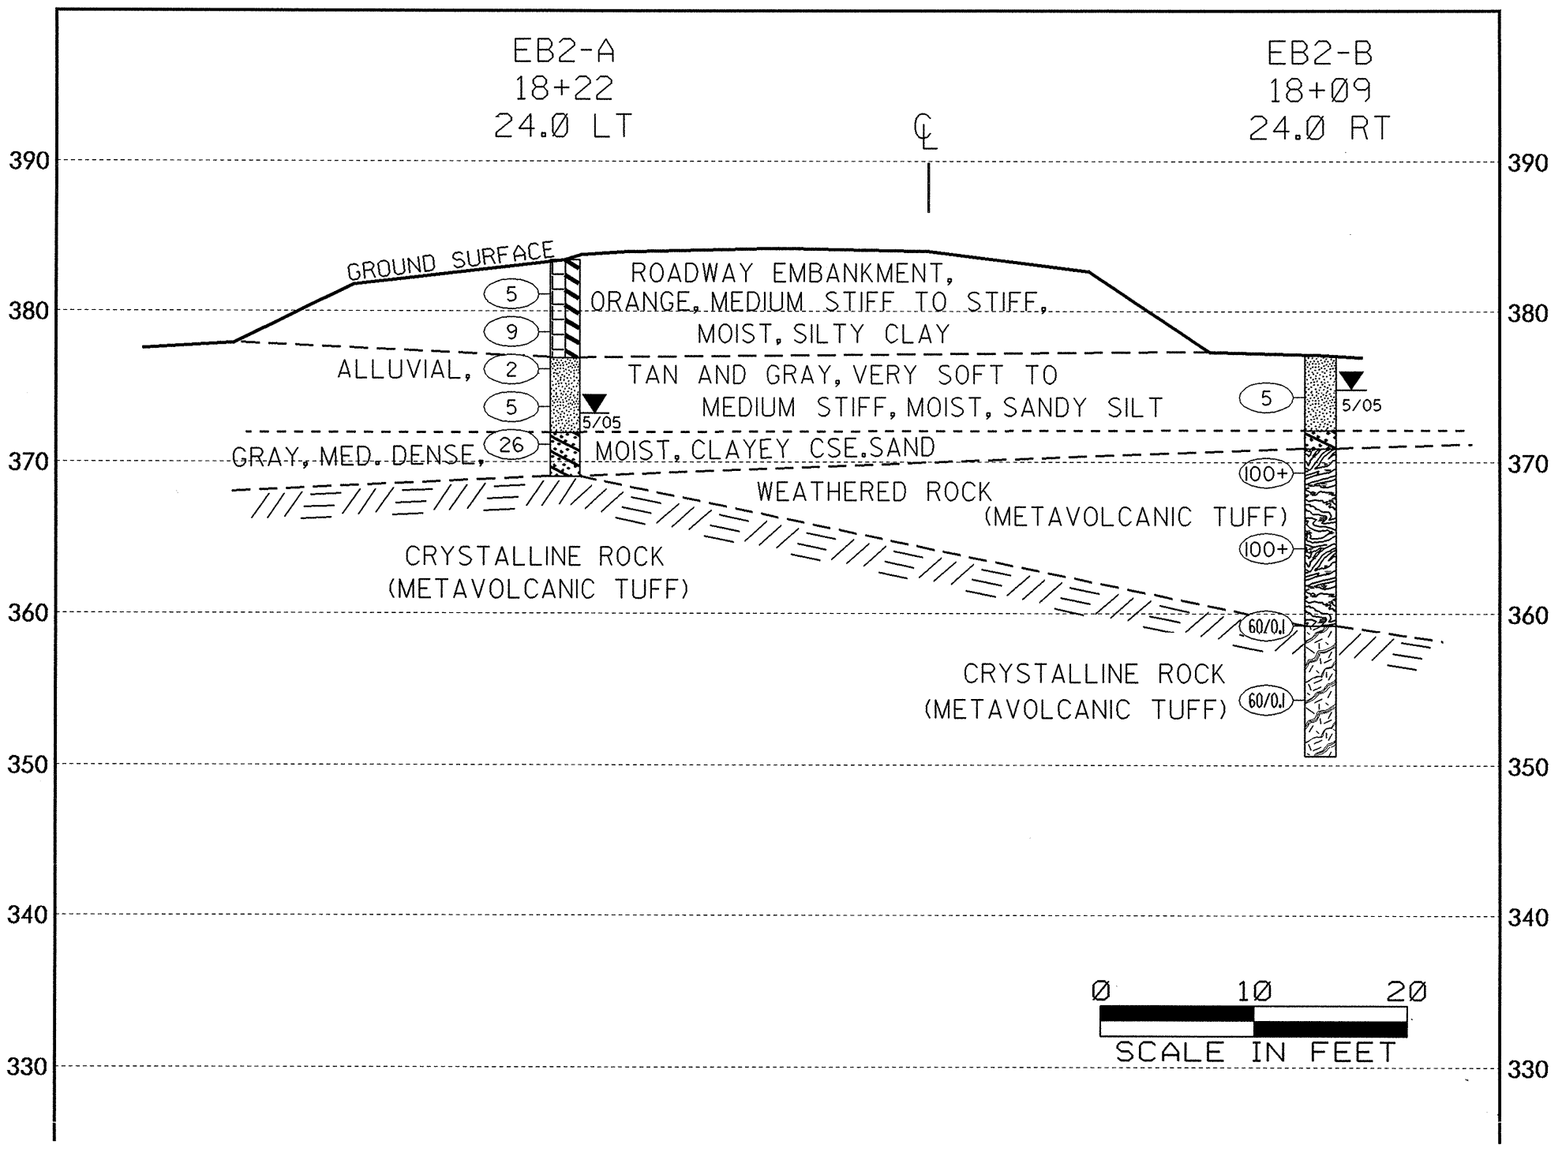CROSS SECTION THROUGH END BENT 2