SOILS PROFILE ALONG US 264 (-L-) OVER ROSE BAY CREEK

8.1080701 B-3349
HYDE CO.
BRIDGE NO. 32
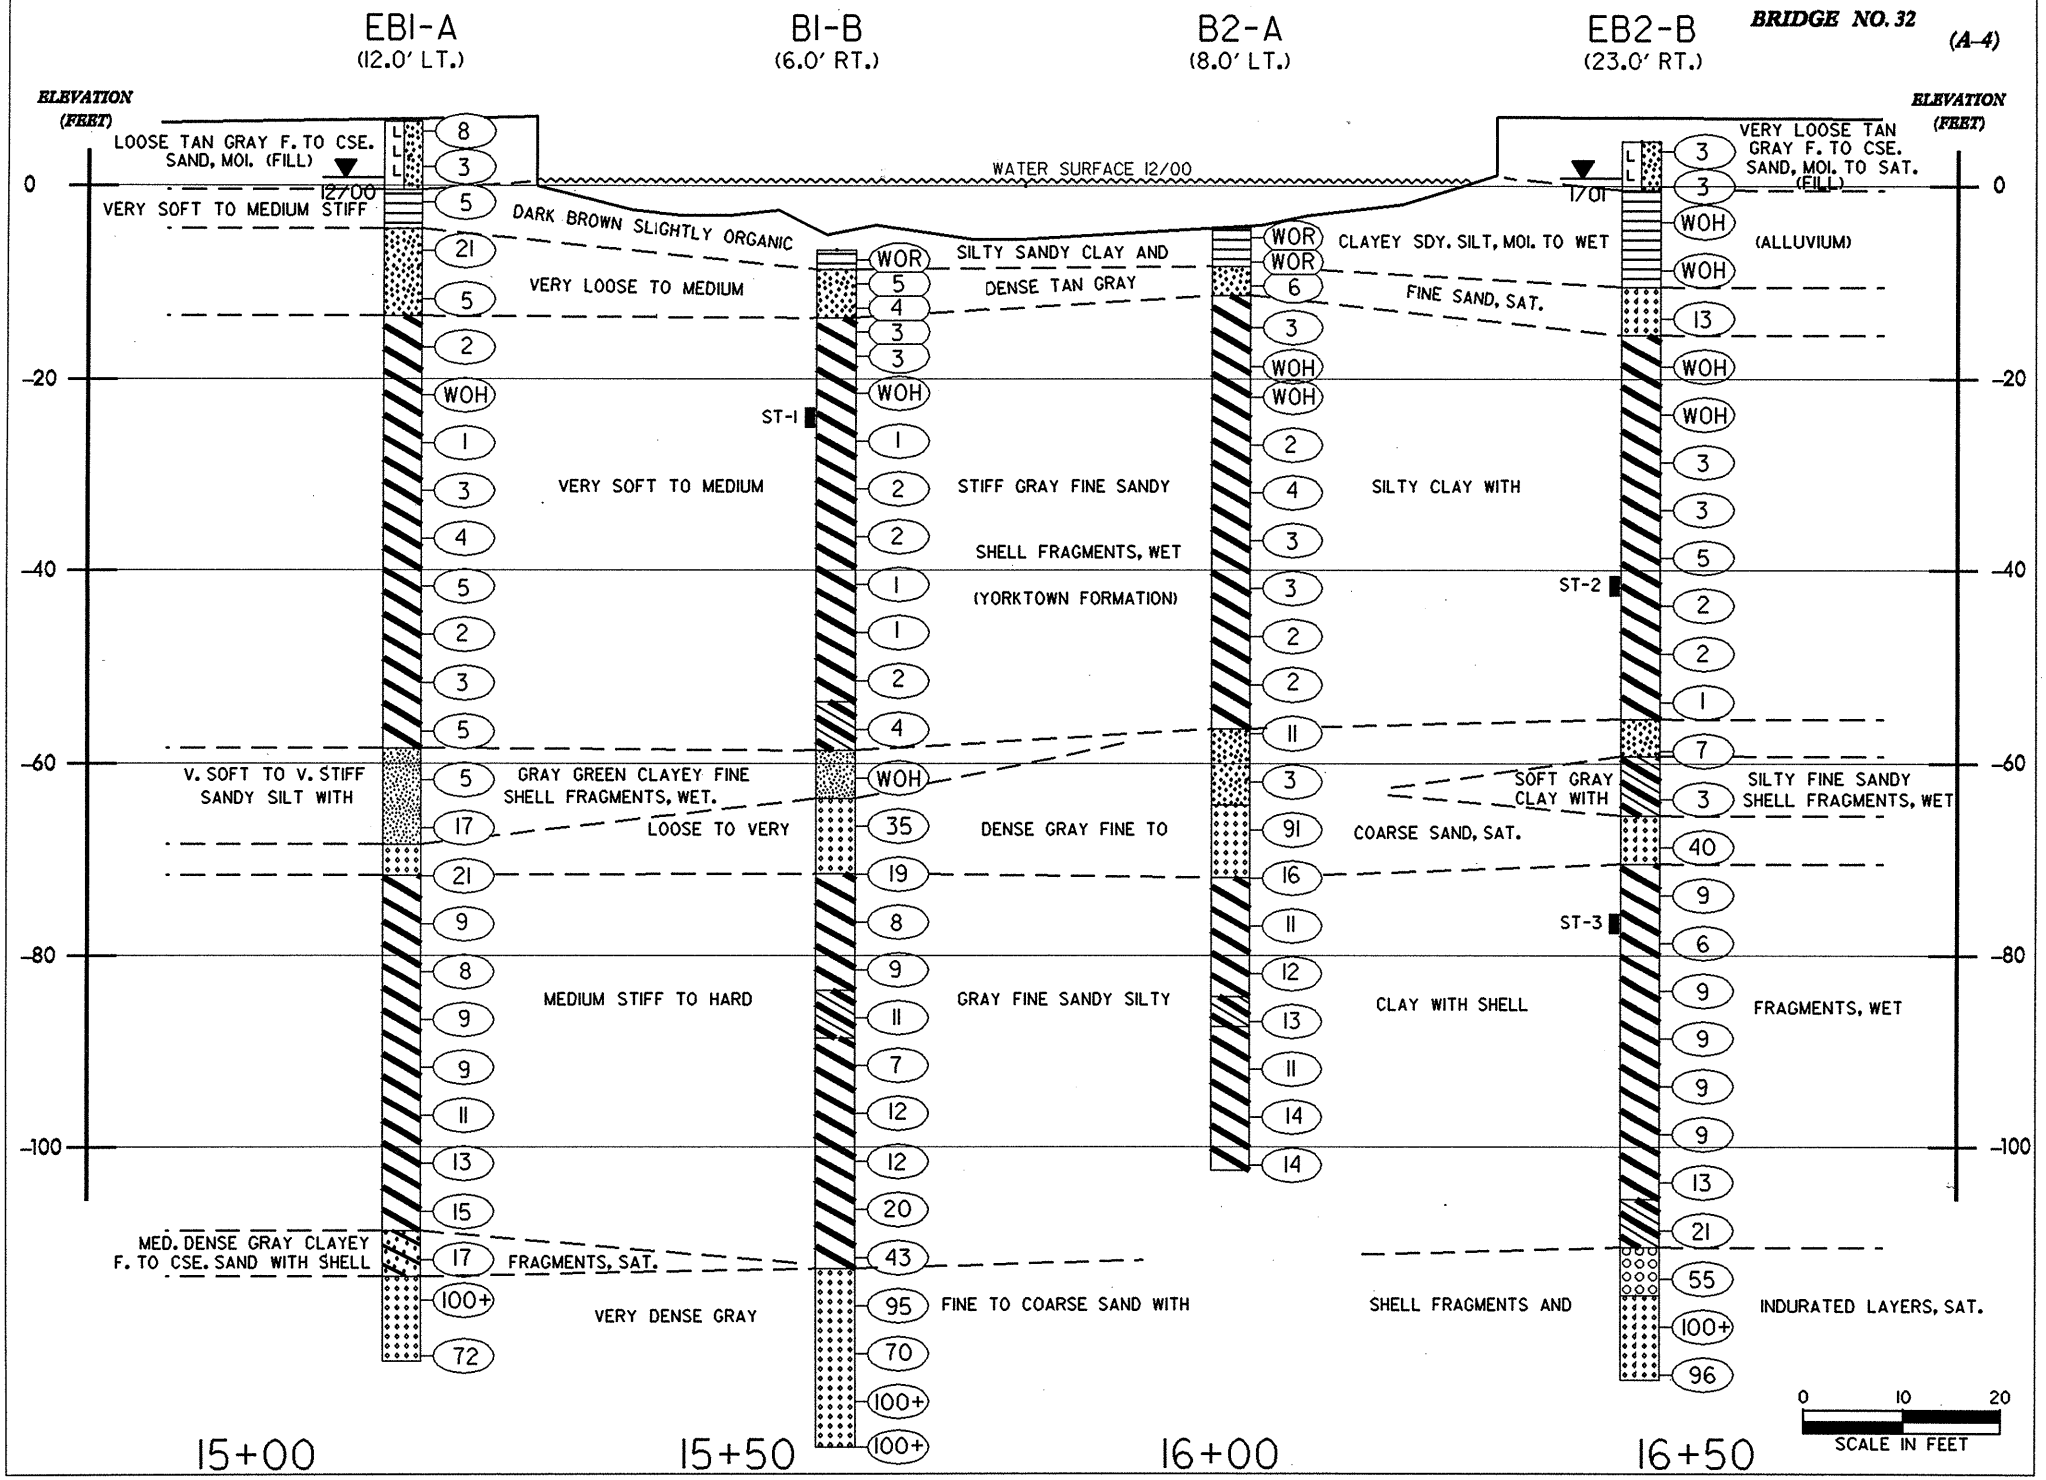
(A-4)