DocuSign Envelope ID: 42960BAE-D46D-4A8E-959B-EA87100C30DF

TIP NO.	SHEET NO.
U-3465	SIGN-8

APPROVED: DocuSigned by: William T. Hamilton, PE — A0560D704648484...

DATE: 9/25/2014

SEAL

NORTH CAROLINA PROFESSIONAL SEAL 32396 ENGINEER WILLIAM J. HAMILTON

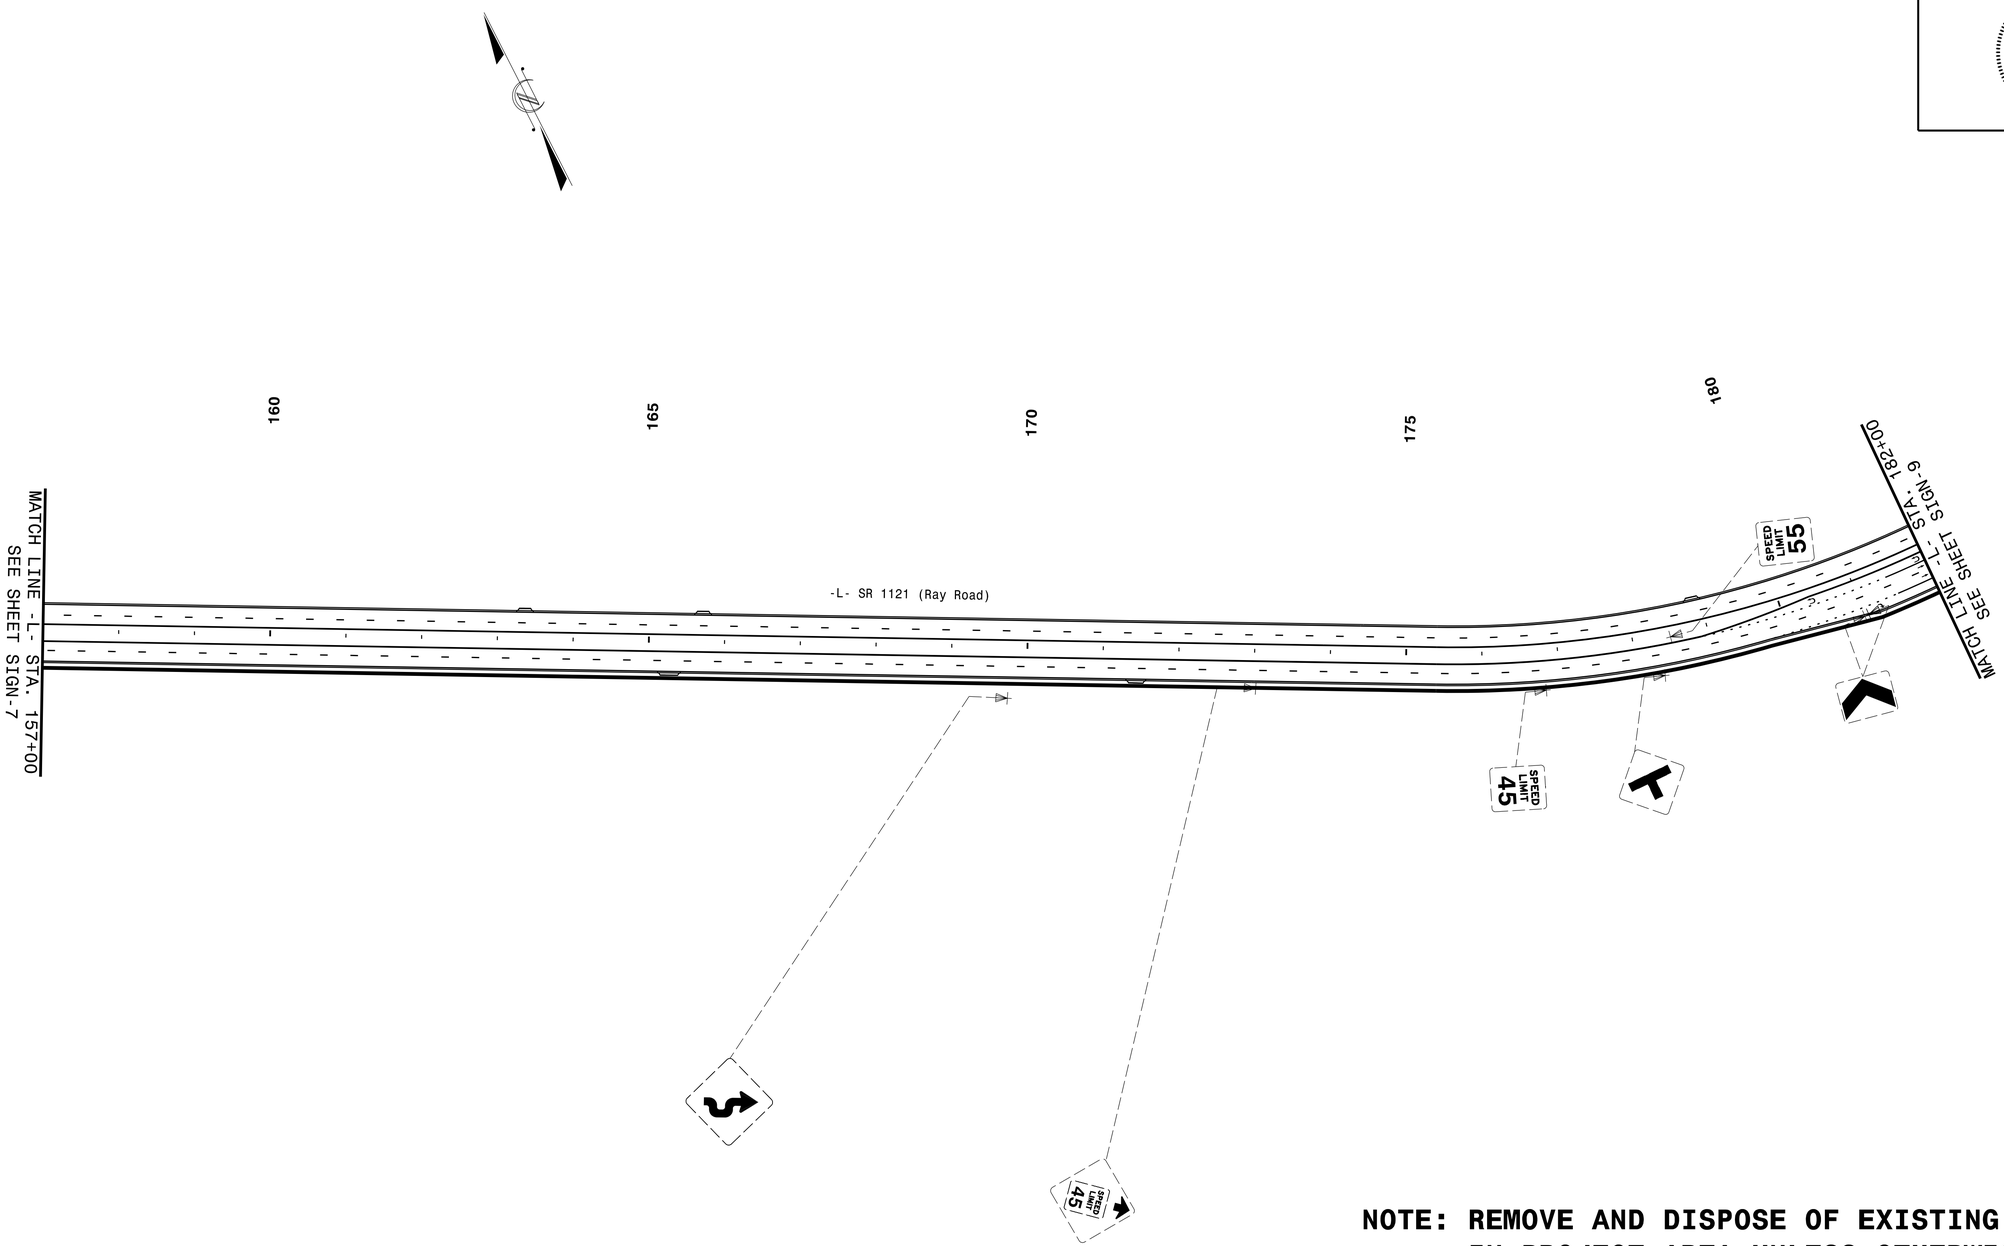

NOTE: REMOVE AND DISPOSE OF EXISTING SIGNS IN PROJECT AREA UNLESS OTHERWISE NOTED.

Prepared in the offices of:
RAMEY KEMP & ASSOCIATES, INC.
Transportation Engineers
5808 Farrington Place, Suite 100
Raleigh, North Carolina 27609
919-872-5115 Tel, 919-878-5418 Fax.
www.rameykemp.com

EXISTING AND PROPOSED SIGNING DETAIL