DocuSign Envelope ID: 4DCA15D3-4910-44C7-992B-1B25FFD71545

TIP NO.	SHEET NO.
U-3615B	PMP-17

APPROVED: DocuSigned by: Betsy L. Watson 35E67BB34F8743F...

DATE: 10/1/2014

NORTH CAROLINA PROFESSIONAL SEAL 029449 ENGINEER BETSY L. WATSON

Stantec

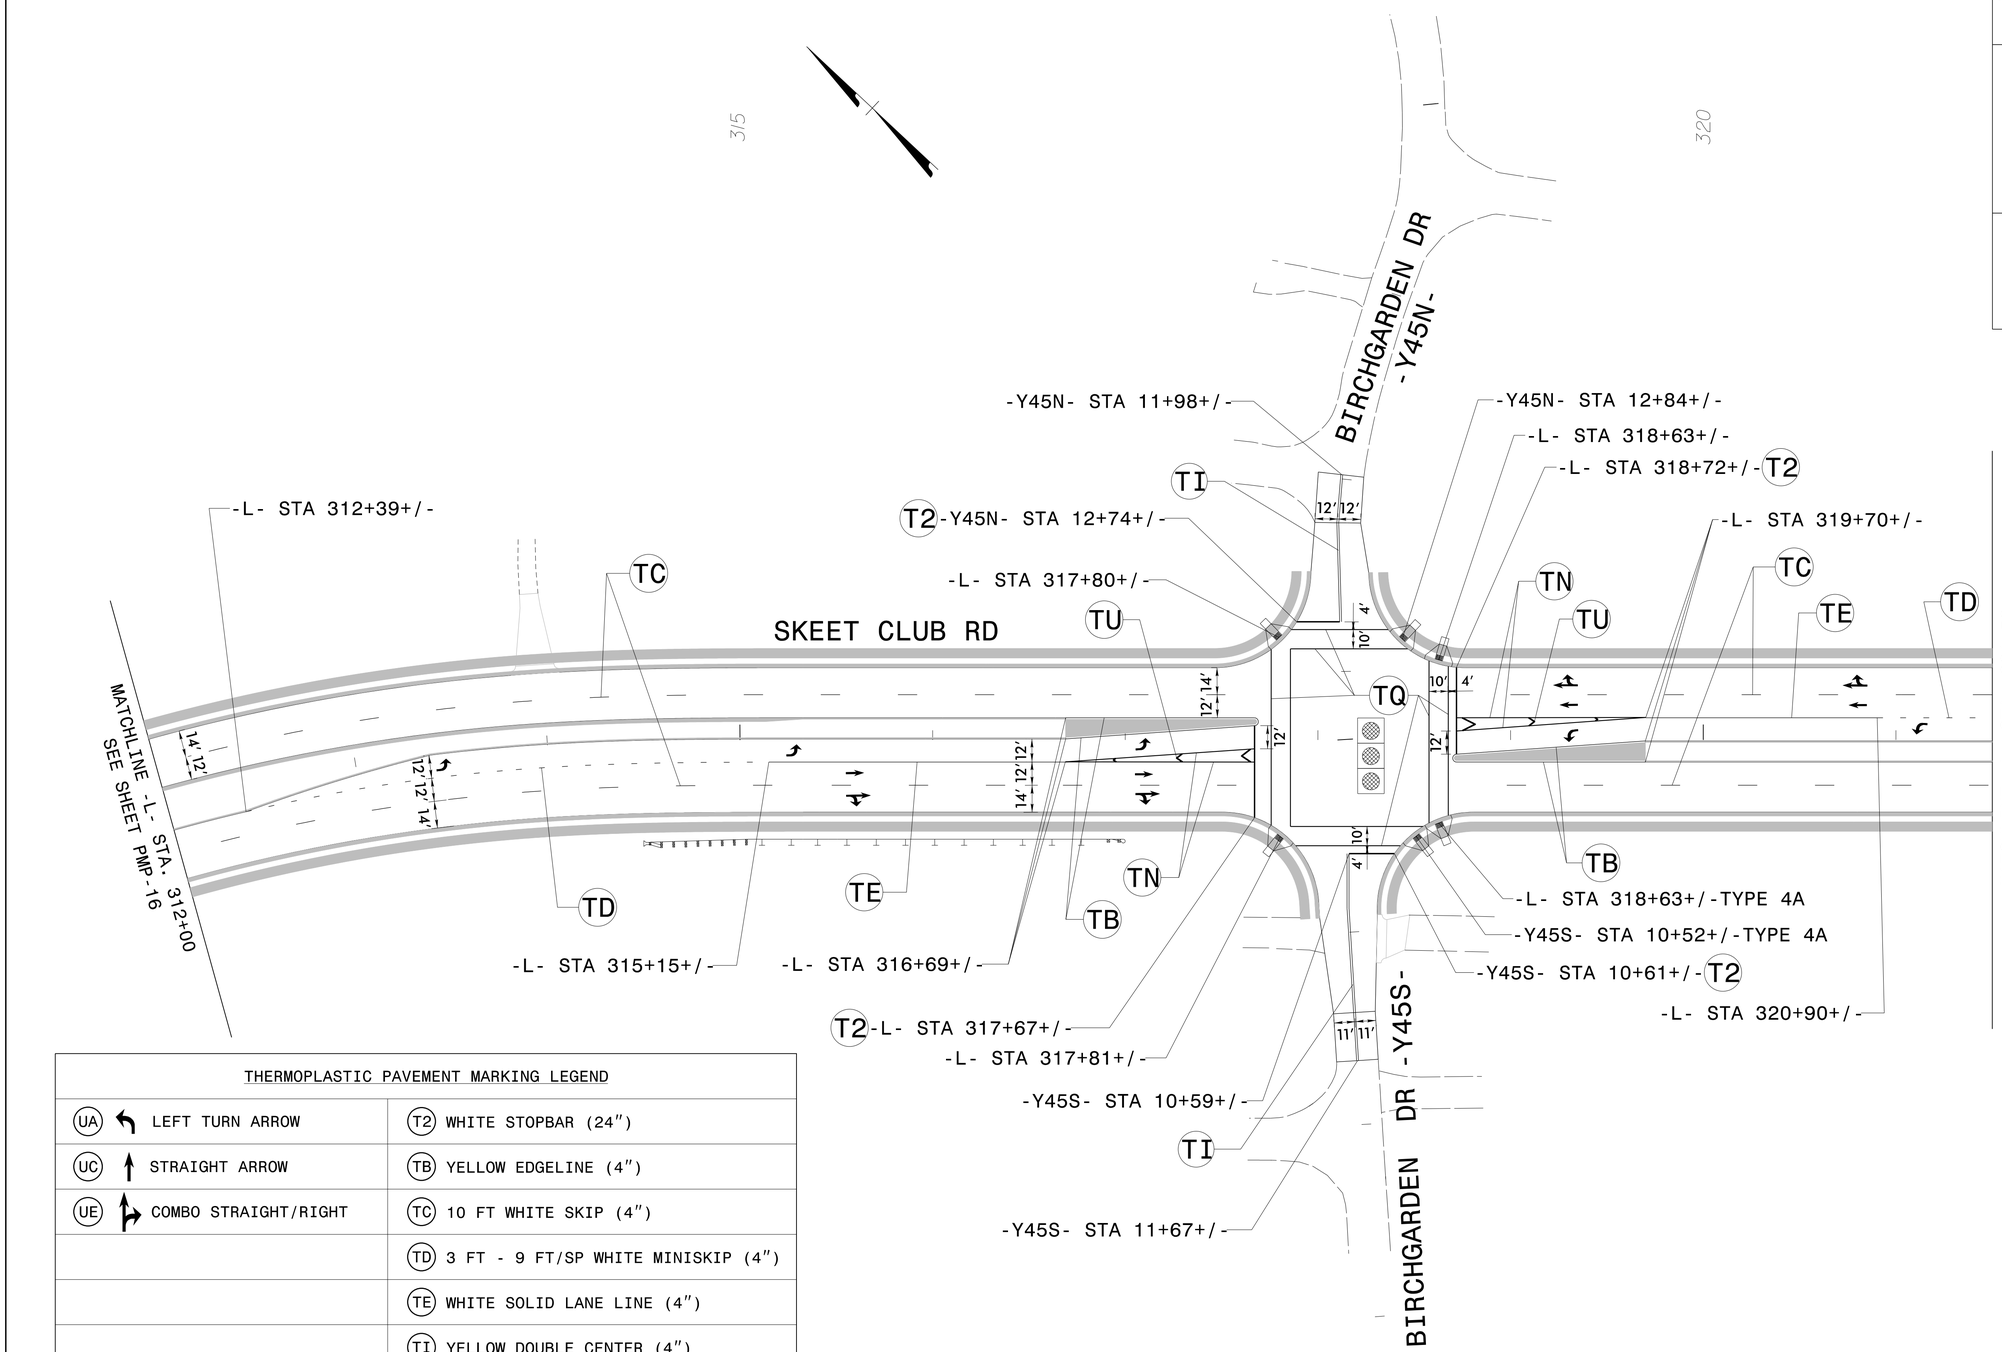

THERMOPLASTIC PAVEMENT MARKING LEGEND	
UA LEFT TURN ARROW	T2 WHITE STOPBAR (24")
UC STRAIGHT ARROW	TB YELLOW EDGELINE (4")
UE COMBO STRAIGHT/RIGHT	TC 10 FT WHITE SKIP (4")
	TD 3 FT - 9 FT/SP WHITE MINISKIP (4")
	TE WHITE SOLID LANE LINE (4")
	TI YELLOW DOUBLE CENTER (4")
	TN WHITE GORELINE (8")
	TQ WHITE CROSSWALK LINE (8")
	TU WHITE DIAGONAL (12")

PAVEMENT MARKING DETAIL

9/29/2014
U:\U3615B\Traffic\Signing\Pavement Marking\FINAL PAVEMENT MARKING\Plan_Sheets\U3615B_PMP_Psh17.dgn
rtermeyn