DocuSign Envelope ID: 4DCA15D3-4910-44C7-992B-1B25FFD71545

TIP NO.	SHEET NO.
U-3615B	PMP-10

APPROVED: DocuSigned by: Betsy L. Watson 35E678B34F8743F...

DATE: 10/1/2014

NORTH CAROLINA PROFESSIONAL SEAL 029449 ENGINEER BETSY L. WATSON

Stantec

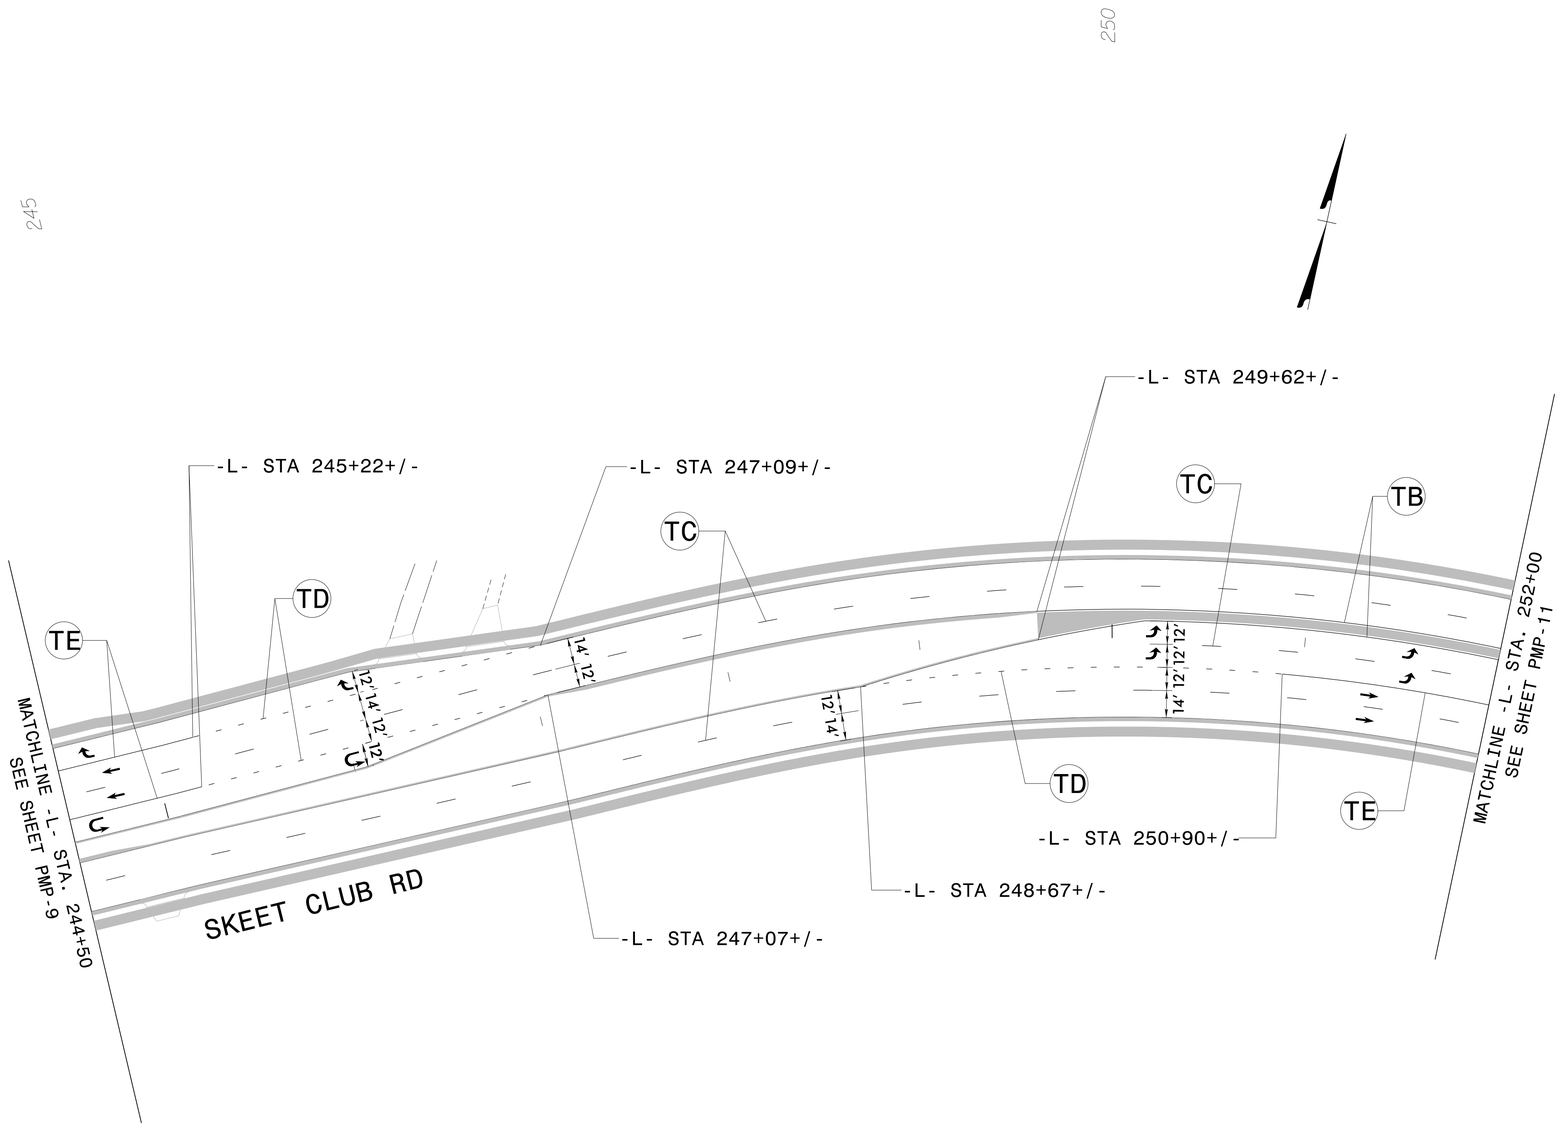

THERMOPLASTIC PAVEMENT MARKING LEGEND	
UA LEFT TURN ARROW	TB YELLOW EDGELINE (4")
UB RIGHT TURN ARROW	TC 10 FT WHITE SKIP (4")
UC STRAIGHT ARROW	TD 3 FT - 9 FT/SP WHITE MINISKIP (4")
UT U-TURN ARROW	TE WHITE SOLID LANE LINE (4")

PAVEMENT MARKING DETAIL

9/29/2014
U:\U3615B\Traffic\Signing\Pavement Marking\FINAL PAVEMENT MARKING\Plan_Sheets\U3615B_PMP_Psh10.dgn
cfreeman