TIP NO.	SHEET NO.
R-2915D	SIGN-12

APPROVED: DocuSigned by: Joseph B. Kopaskie 9CD6EAEF80A54FA...

DATE: 10/29/2014

SEAL

NORTH CAROLINA PROFESSIONAL SEAL 029669 ENGINEER JOSEPH B. KOPASKIE

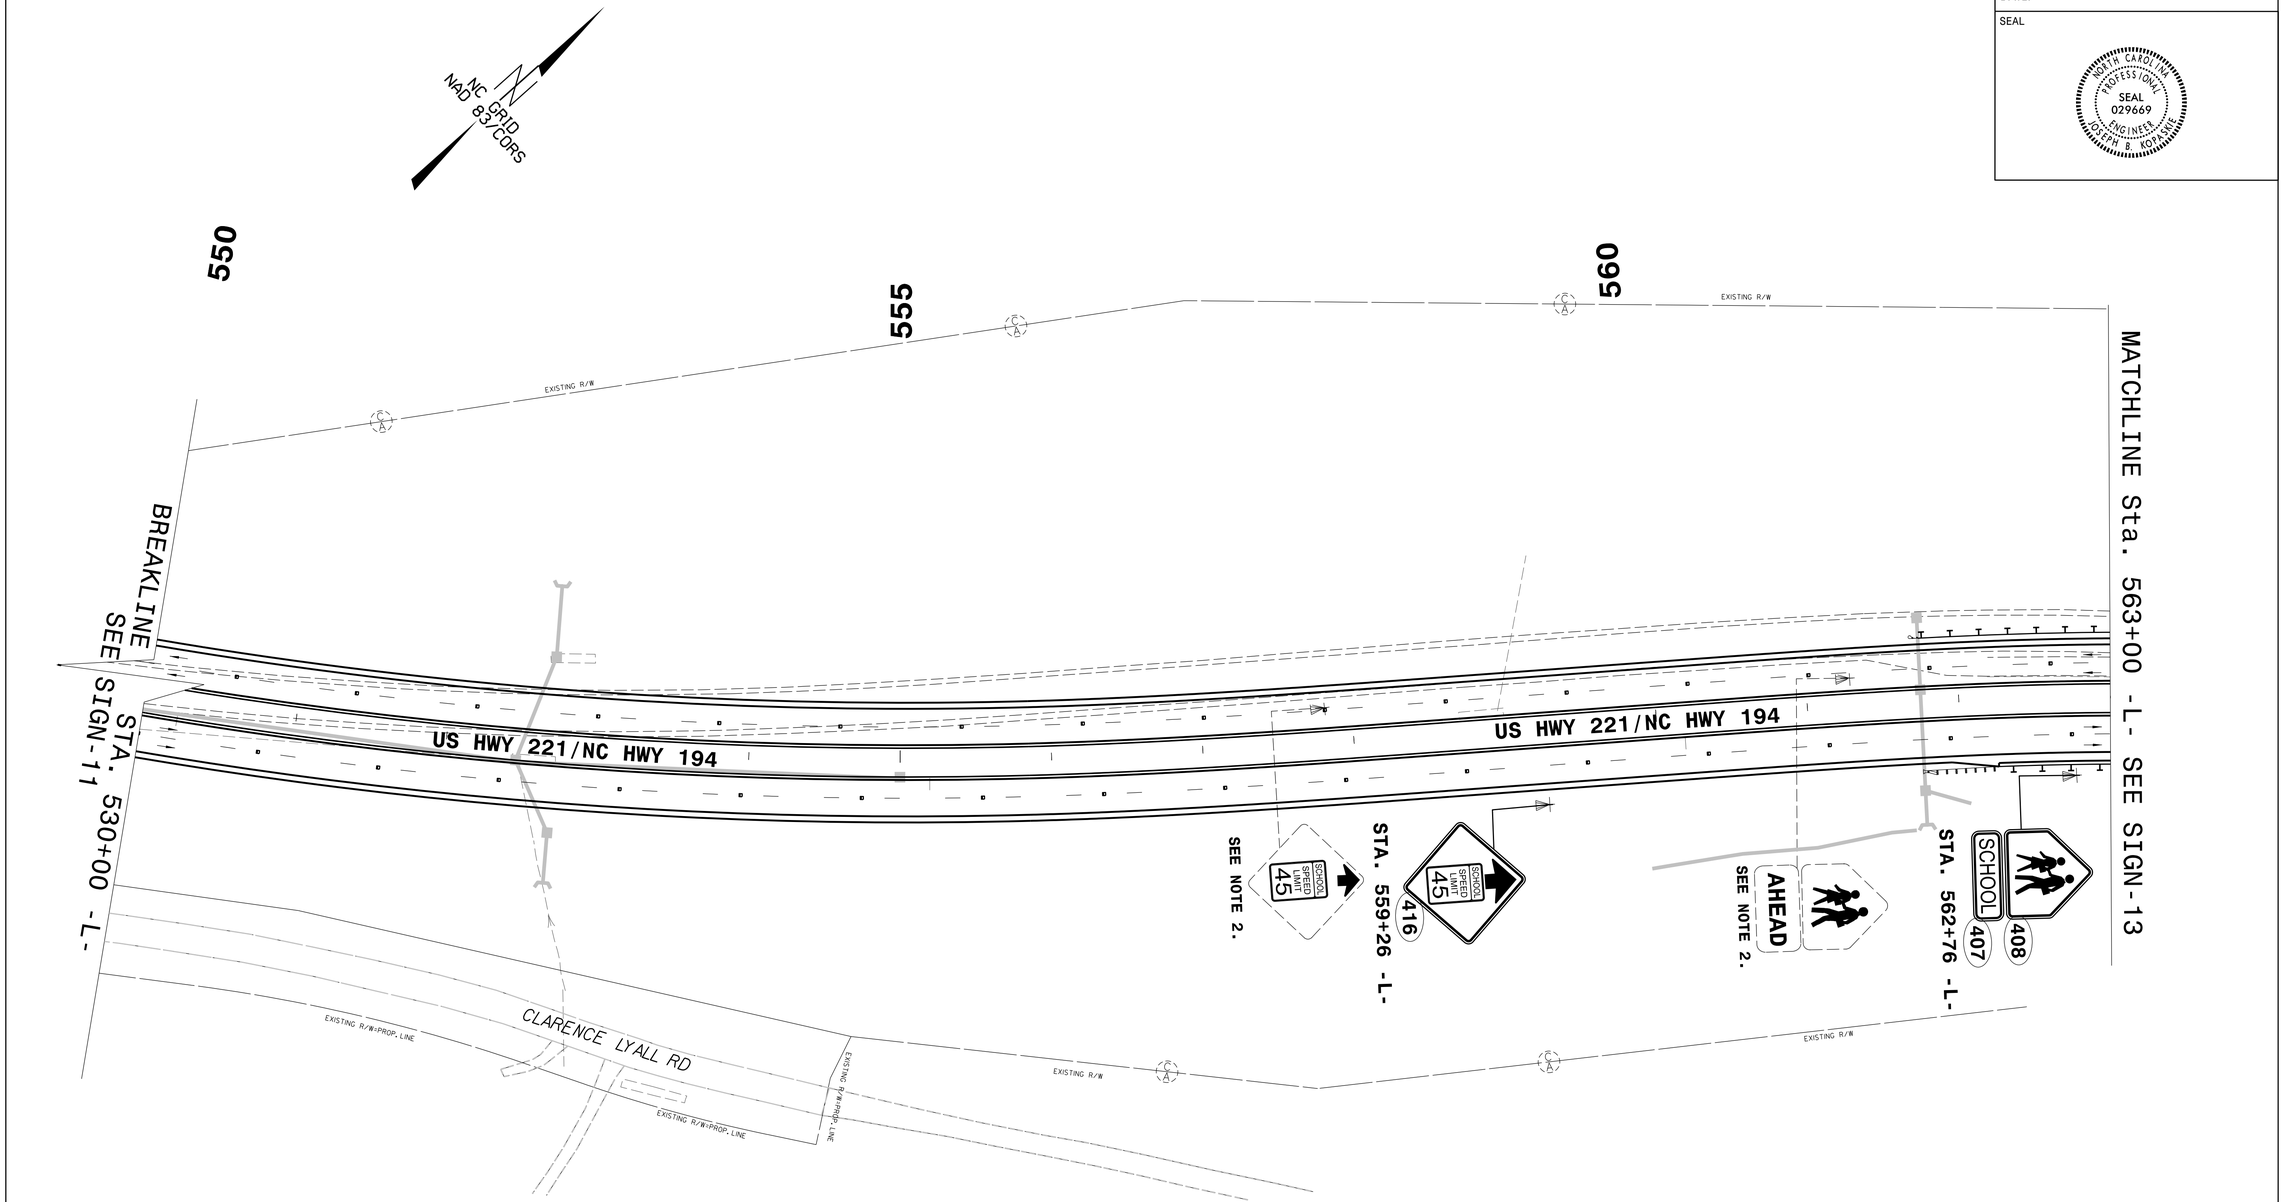

NOTE

2. DISPOSAL OF SIGN SYSTEM, U-CHANNEL

EXISTING & PROPOSED SIGNING DETAIL

$$$$$SYSTIME$$$$$
$$$$$DGN$$$$$
$$$$$USERNAME$$$$$