TIP NO.	SHEET NO.
R-2915D	SIGN-13

APPROVED: DocuSigned by: Joseph B. Kopanic 9CD8EAEF80A54FA...

DATE: 10/29/2014

SEAL

NORTH CAROLINA PROFESSIONAL SEAL 029669 ENGINEER JOSEPH B. KOPANIC

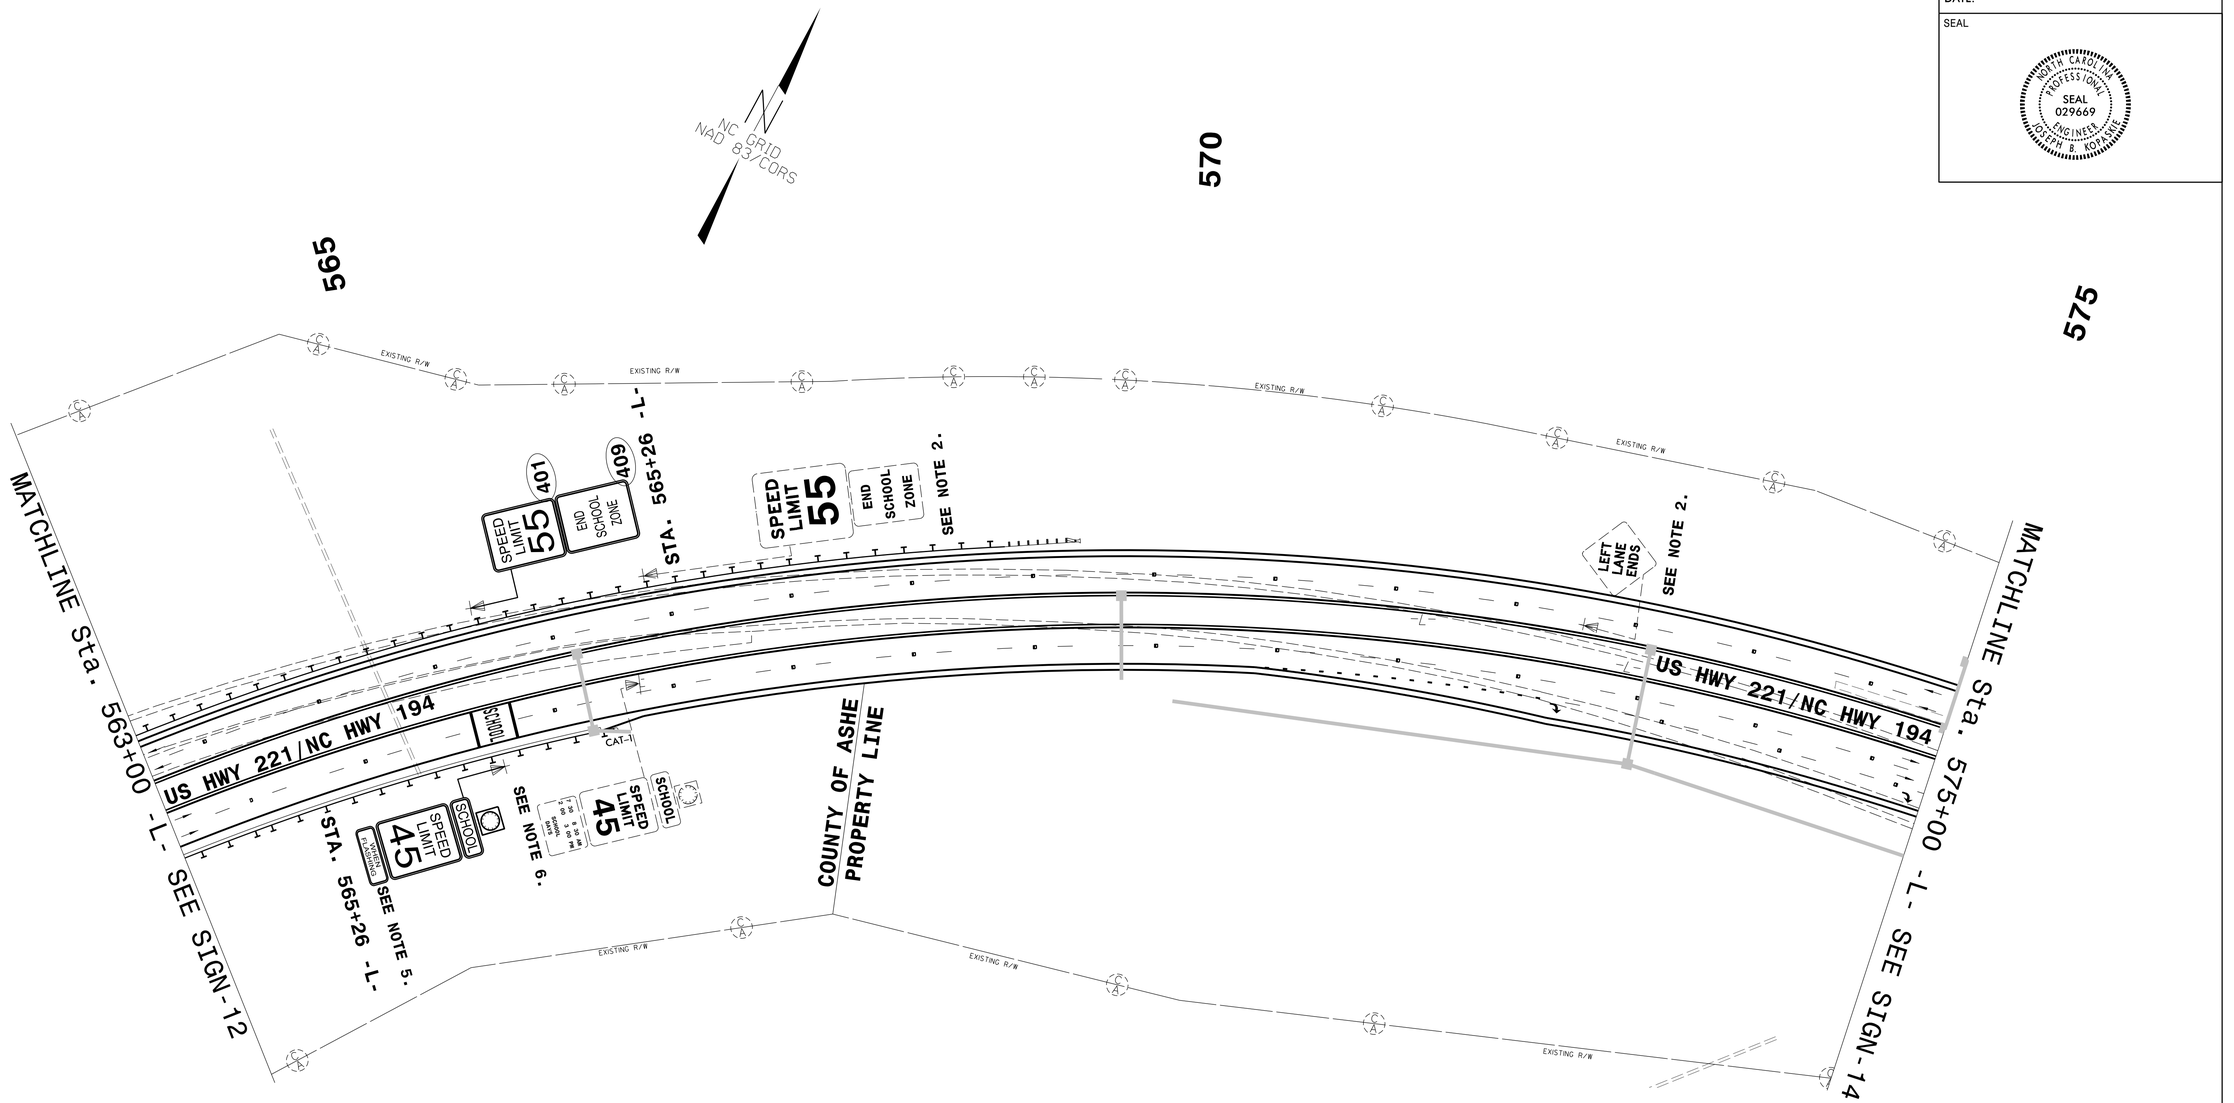

NOTE

2. DISPOSAL OF SIGN SYSTEM, U-CHANNEL
5. INSTALLED BY STATE FORCES
6. DISPOSAL OF SIGN, D, E OR F

EXISTING & PROPOSED SIGNING DETAIL

$$$$$$$SYSTIME$$$$$$
$$$$$$$$USERNAME$$$$$$$$