TIP NO.	SHEET NO.
R-2915D	SIGN-18

APPROVED: DocuSigned by: Joseph B. Kopaskie 9CD6EAEF80A54FA...

DATE: 10/29/2014

SEAL

NORTH CAROLINA PROFESSIONAL ENGINEER SEAL 029669 JOSEPH B. KOPASKIE

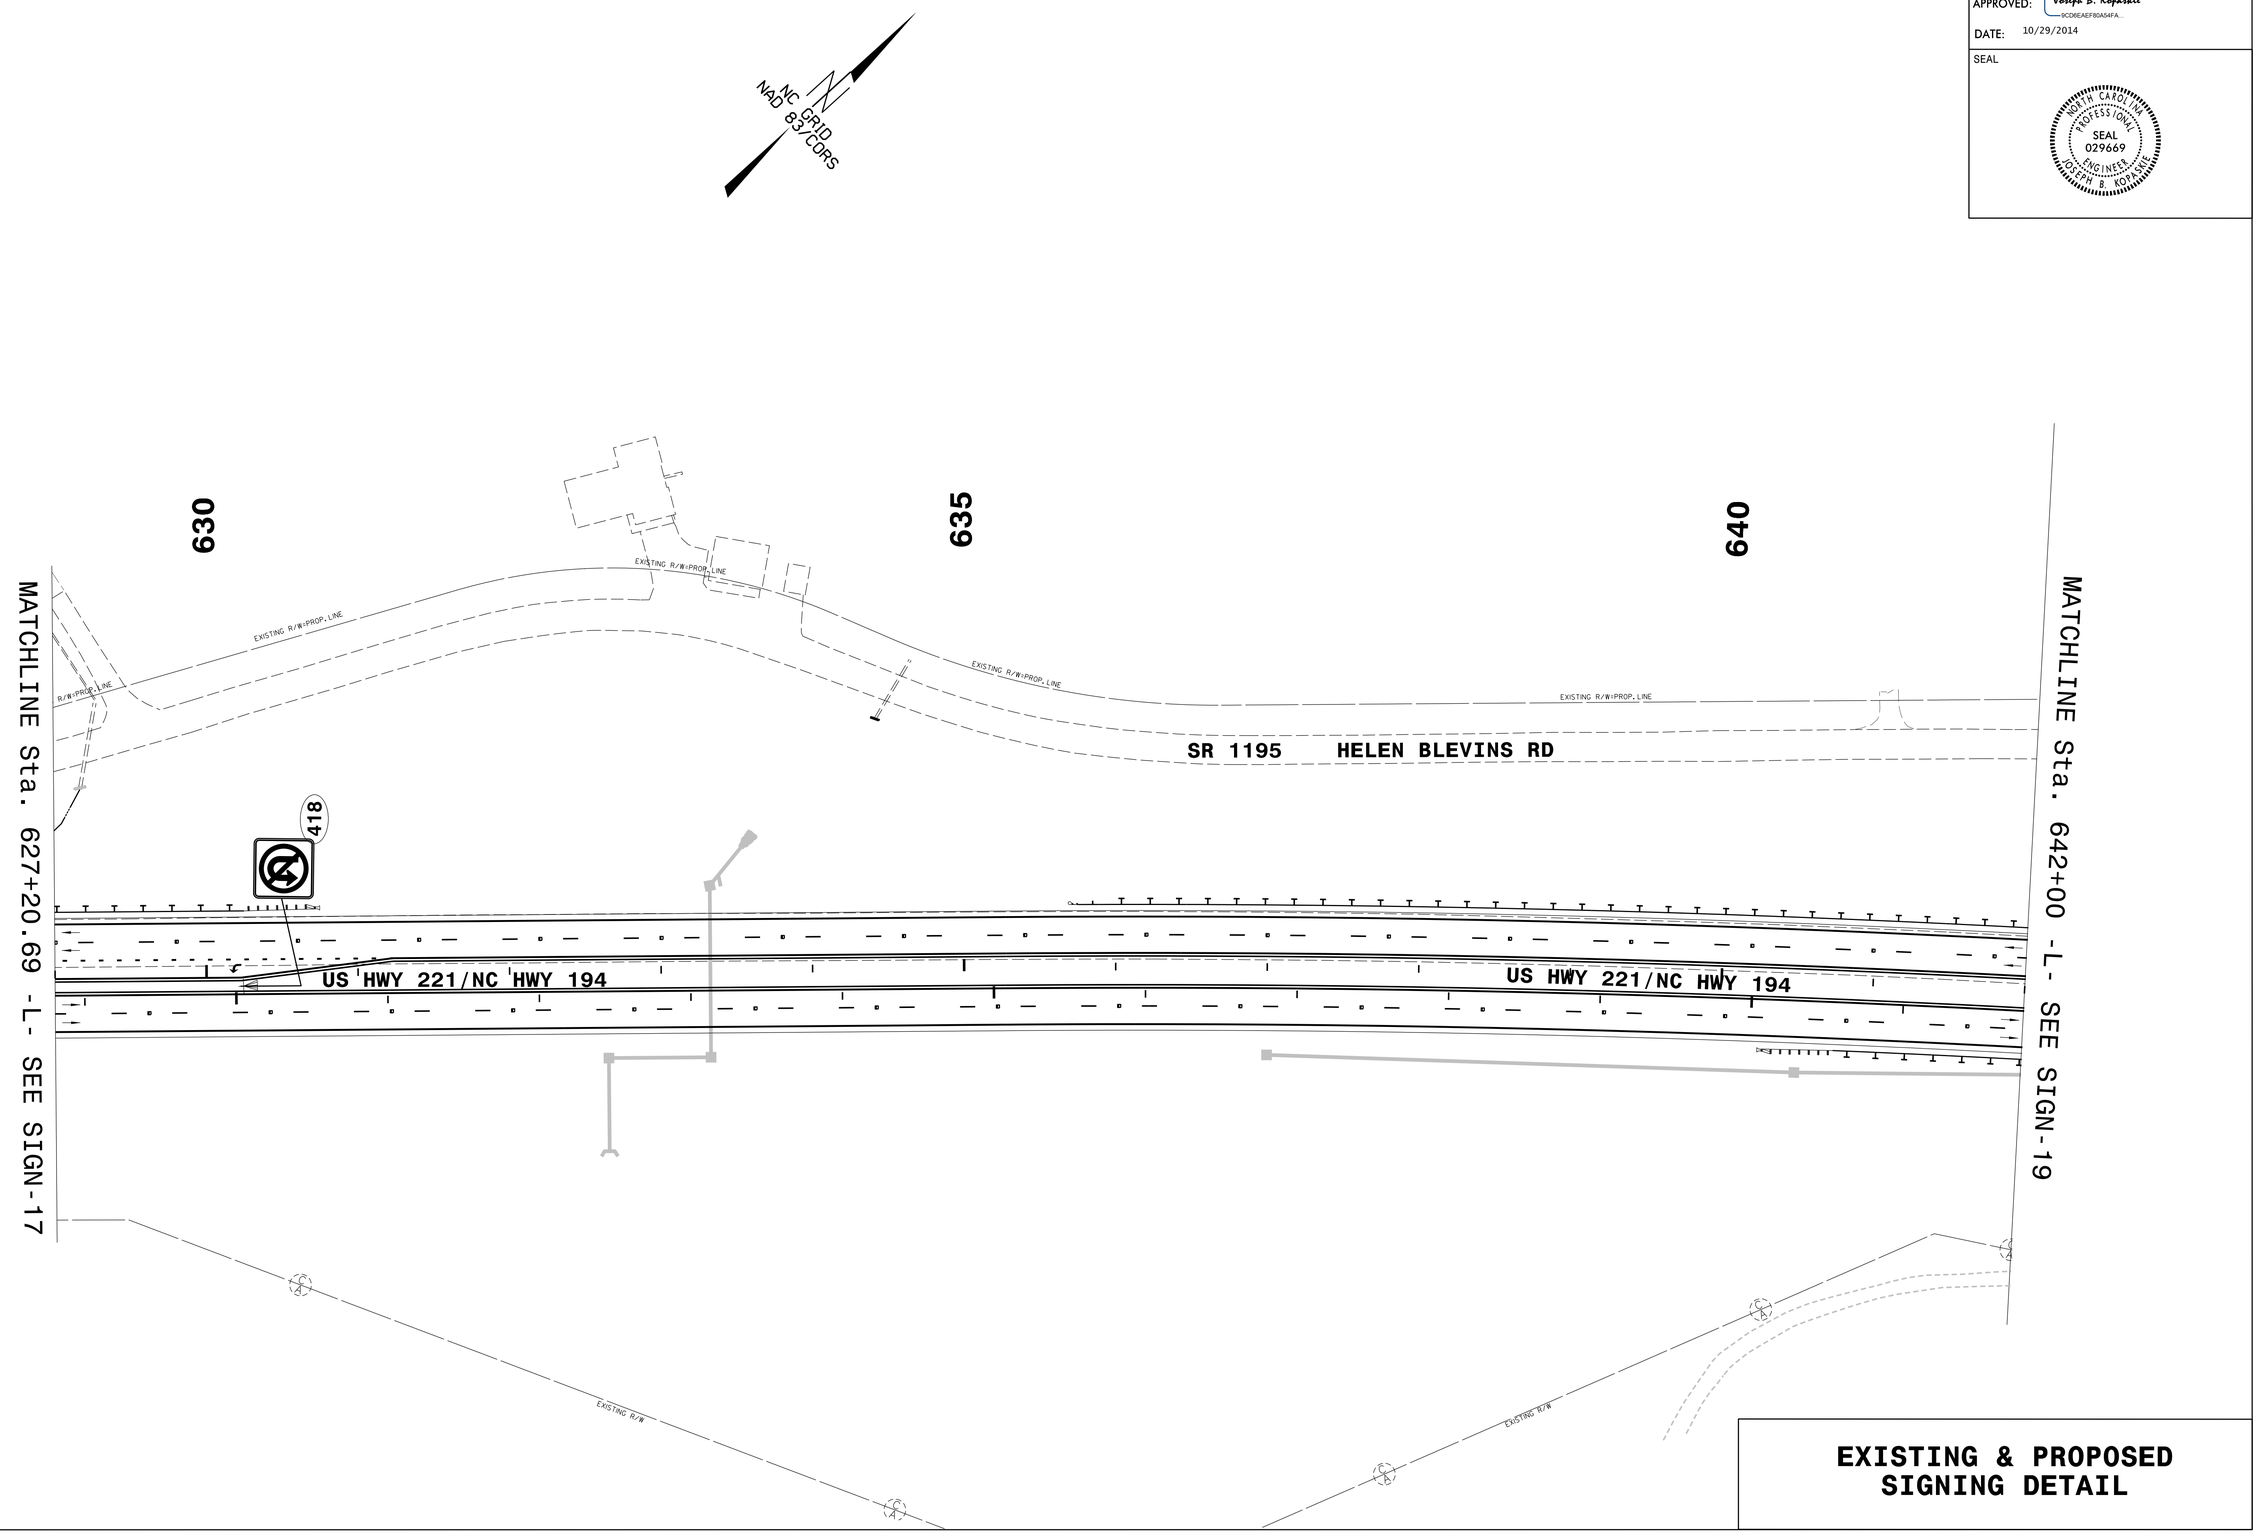

EXISTING & PROPOSED SIGNING DETAIL

$$$$$SYSTIME$$$$
$$$$$$$$$$$$$$$$DGN$$$$$$$$$$$$$$$$$$$$
$$$$USERNAME$$$$