5/14/99

PROJECT REFERENCE NO.	SHEET NO.
W-5107	EC-15/CONST-6
R/W SHEET NO.	
ROADWAY DESIGN ENGINEER	HYDRAULICS ENGINEER

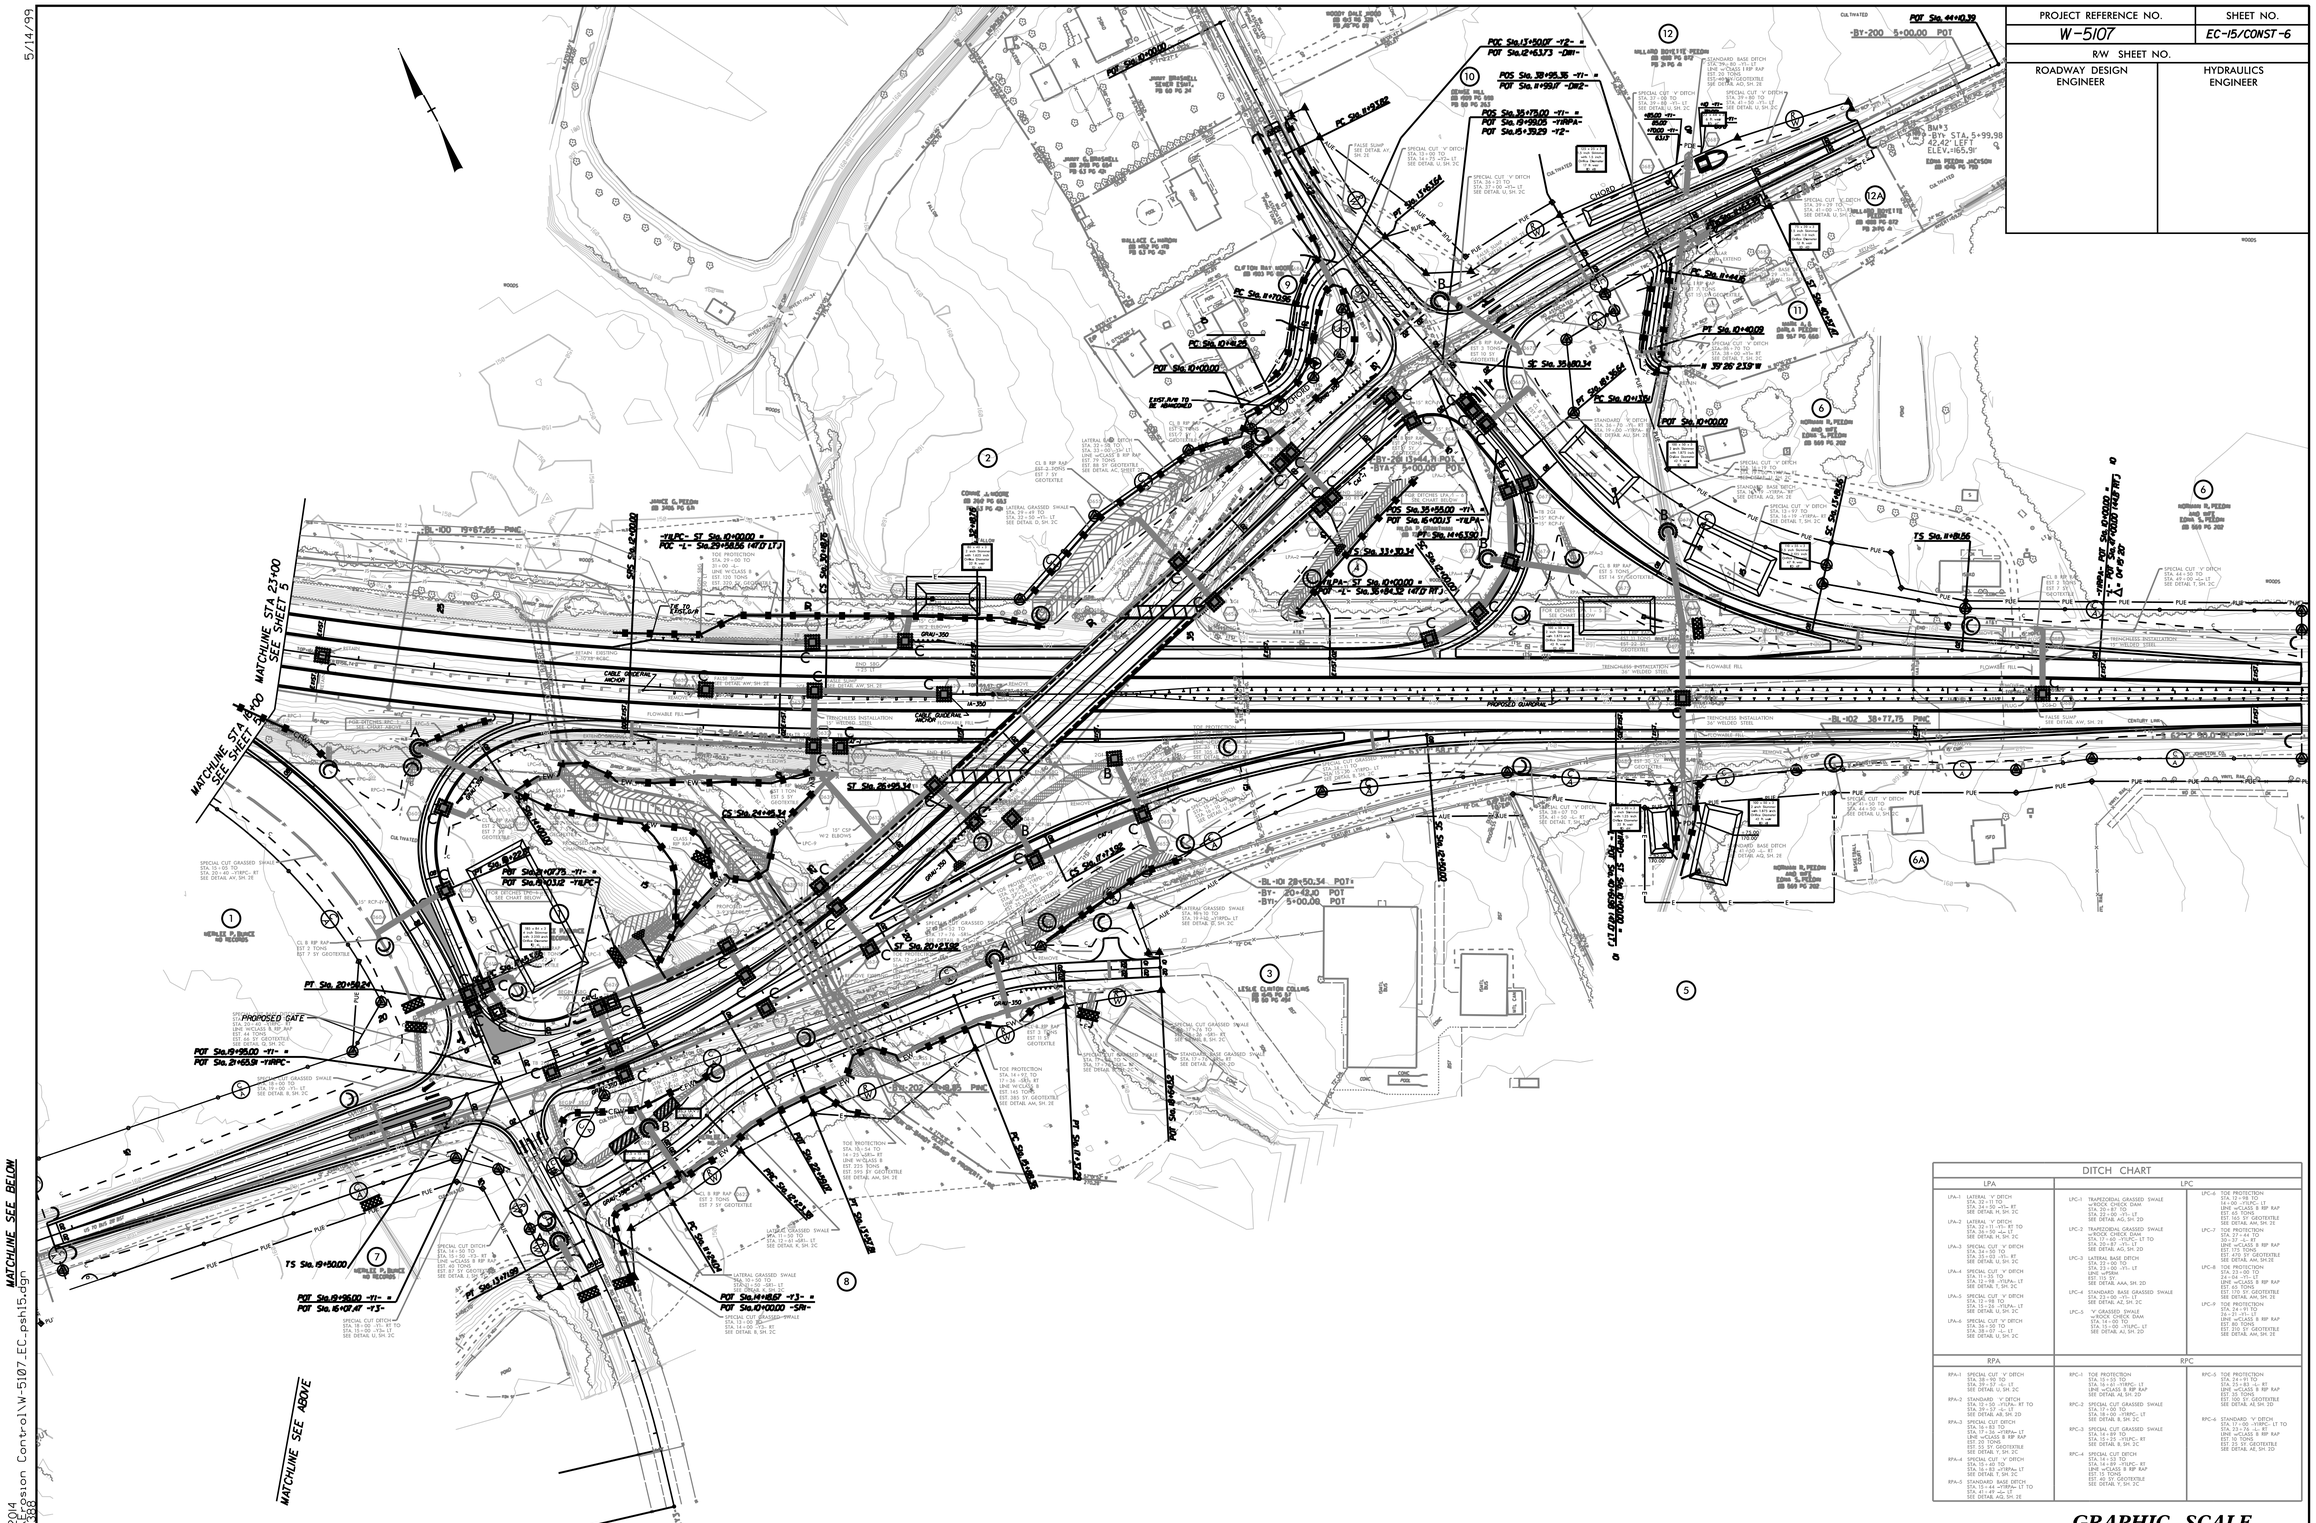

DITCH CHART

LPA	LPC
LPA-1 LATERAL 'V' DITCH STA. 32+15 -L- TO STA. 33+00 -L- RT SEE DETAIL H, SH. 2C LPA-2 LATERAL 'V' DITCH STA. 32+11 -Y1- RT TO STA. 36+50 -L- RT SEE DETAIL H, SH. 2C LPA-3 SPECIAL CUT 'V' DITC