5/14/99

PROJECT REFERENCE NO.	SHEET NO.
W-5107	EC-6/CONST-6
R/W SHEET NO.	
ROADWAY DESIGN ENGINEER	HYDRAULICS ENGINEER

CLEARING AND GRUBBING
EROSION CONTROL FOR
CONSTRUCTION SHEET 6

ENVIRONMENTALLY SENSITIVE AREA
SEE PROJECT SPECIAL PROVISIONS

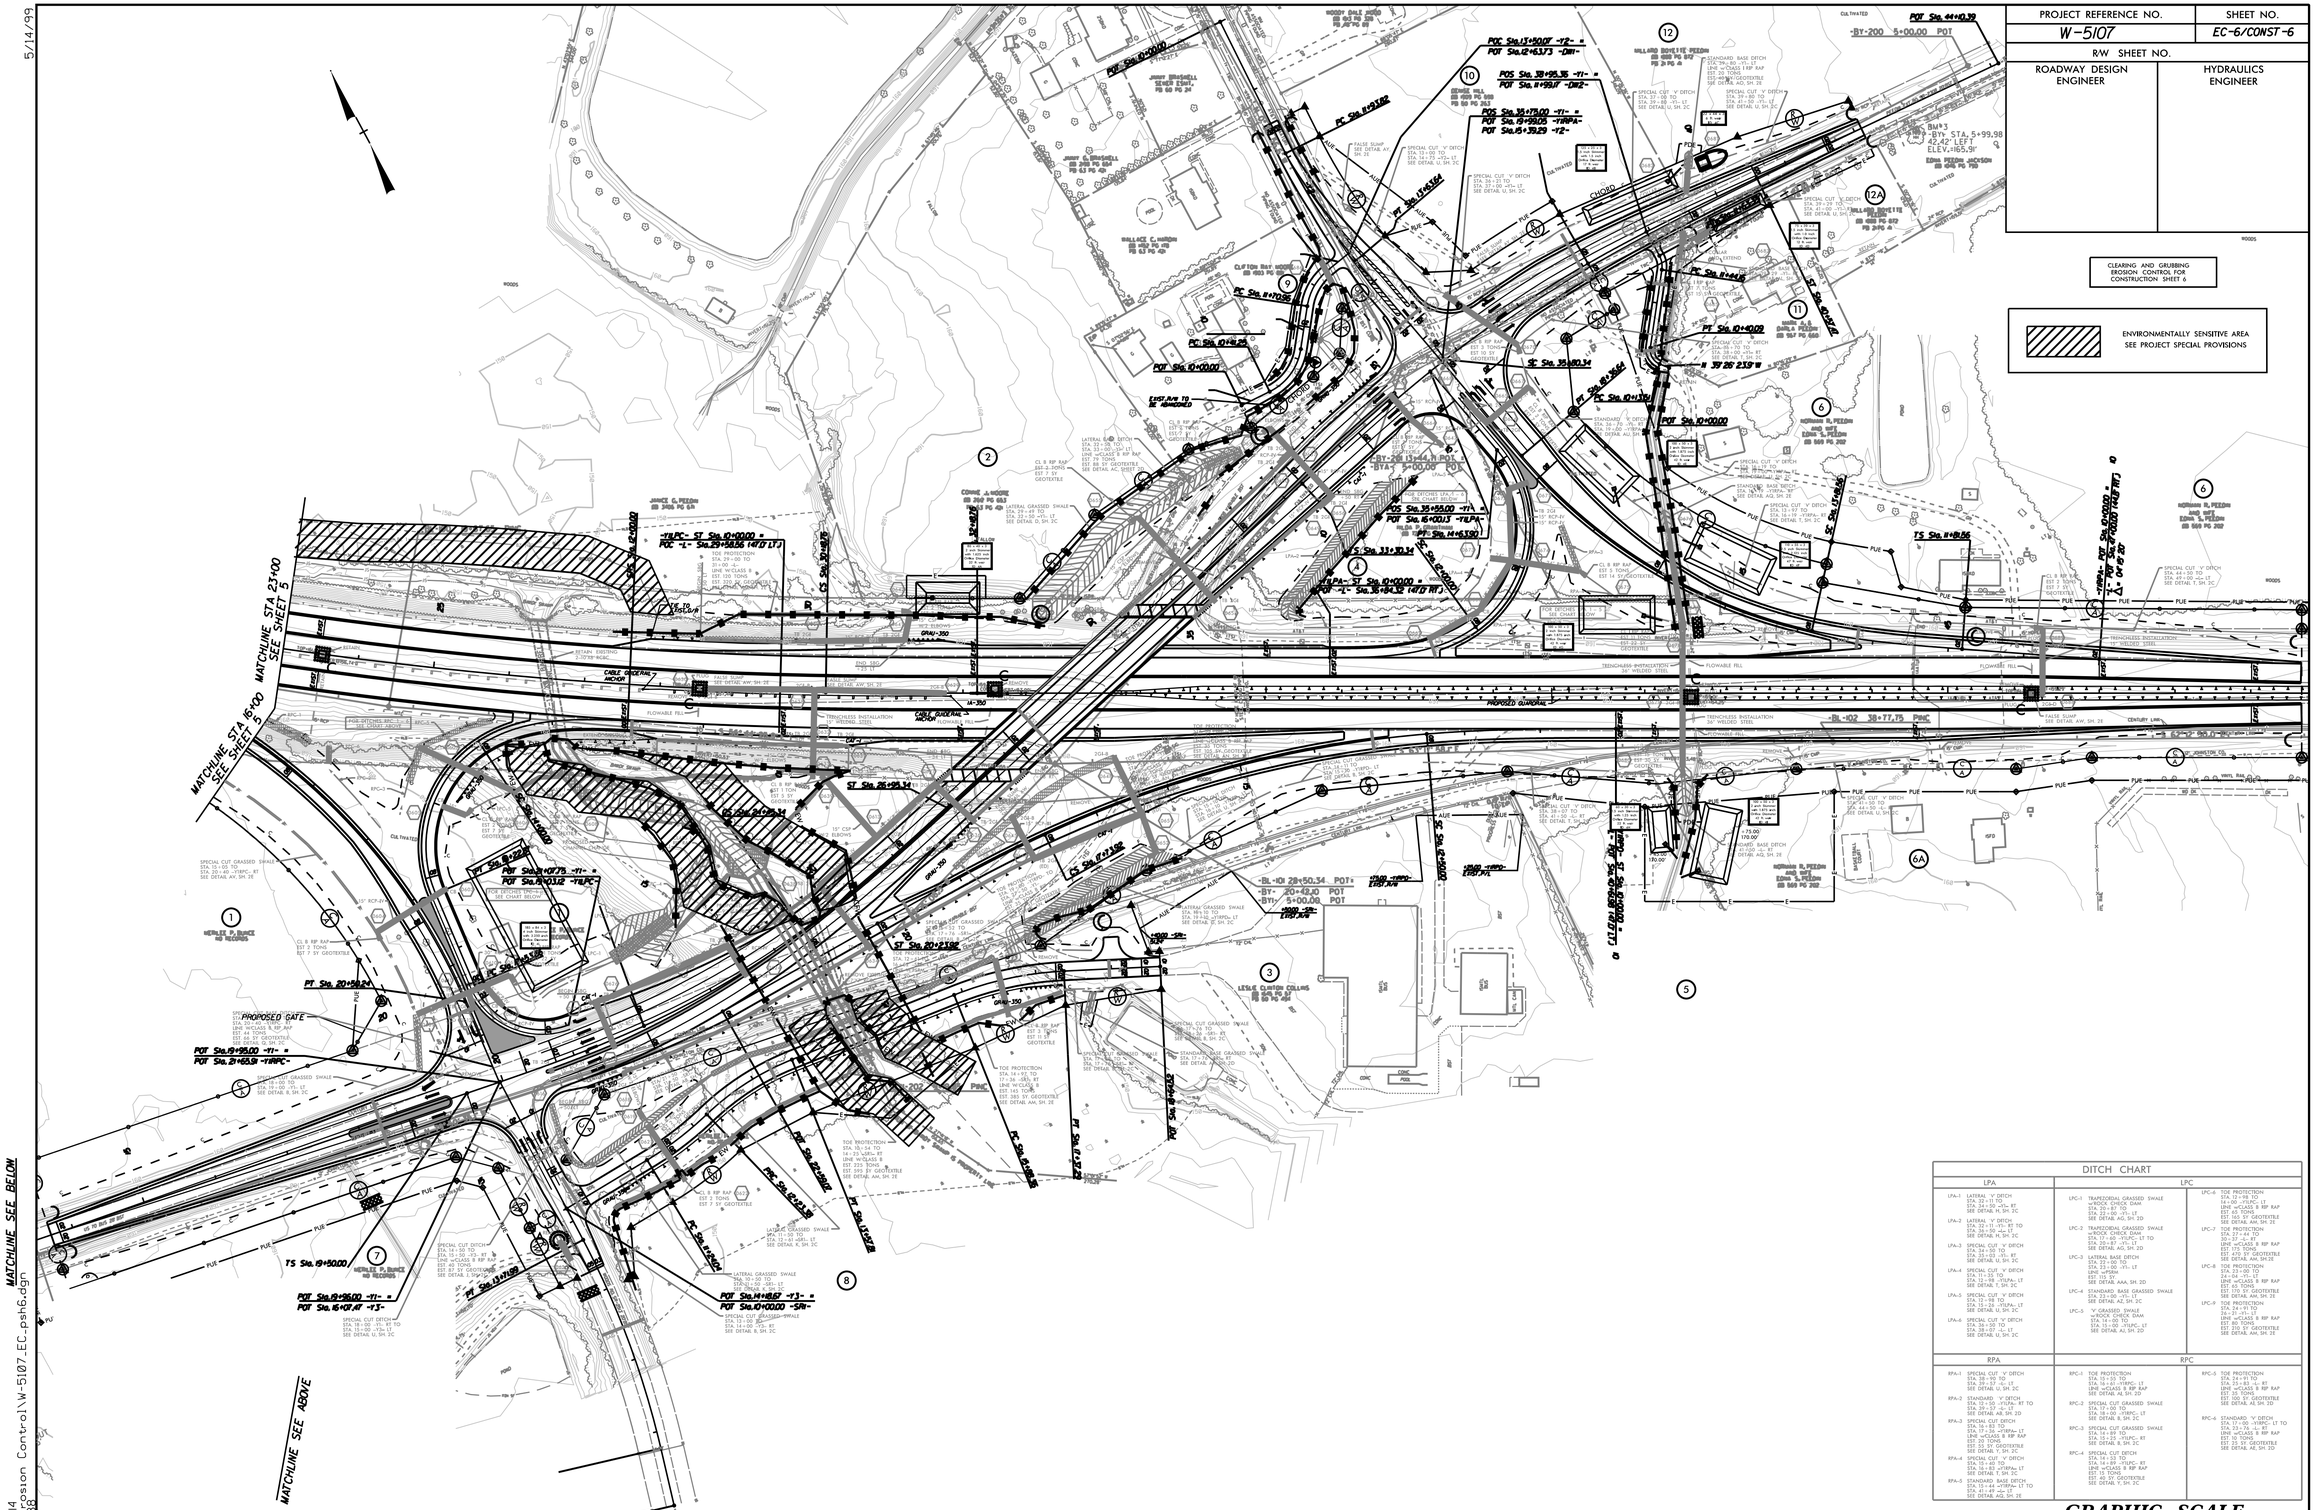
MATCHLINE STA 16+00 SEE SHEET 5
MATCHLINE STA 23+00 SEE SHEET 5
MATCHLINE SEE BELOW
MATCHLINE SEE ABOVE
PROPOSED GUARDRAIL
PROPOSED GATE
POT Sta.19+95.00 -T1- =
POT Sta.21+65.19 -T1RPC-
POT Sta.19+95.00 -T1- =
POT Sta.15+07.87 -T3-
POT Sta.14+18.67 -T3- =
POT Sta.10+00.00 -SR-
PT Sta.20+56.24
TS Sta.19+50.00
ST Sta.20+21.92
SC Sta.35+80.34
PT Sta.10+00.00
POT Sta.44+10.39
-BL-102 38+77.75 PRC
-BL-102 29+50.34 POT=
-BY- 20+68.10 POT=
-BY1- 5+00.00 POT
-BY-200 5+00.00 POT
BM#3
-BY- STA. 5+99.98
42.42' LEFT
ELEV.=165.91'
LESLIE CLINTON COLLINS
DB 824 PG 87
DB 50 PG 464
NORMAN R. PEEDIN
AND WIFE
EDNA S. PEEDIN
DB 569 PG 202
HERBERT D. BUNCE
NO RECORDS
WALLACE C. MARSH
DB 493 PG 492
PB 63 PG 40
JANICE C. PEEDIN
DB 3456 PG 64
CONNIE J. MOORE
DB 260 PG 653
WILLARD BONEYTE PEEDIN
DB 1066 PG 872
PB 31 PG 4
EDNA PEEDIN JACKSON
DB 1096 PG 793
WOODS
PUE
FLOWABLE FILL
TRENCHLESS INSTALLATION
30" WELDED STEEL
CABLE GUIDERAIL ANCHOR
GRAV-350
JA-350
CL B RIP RAP
EST 2 TONS
EST 7 SY GEOTEXTILE
TOE PROTECTION
STA. 19+19 TO
14+23 -L- RT
LINE W/CLASS B RIP RAP
EST 40 TONS
EST 395 SY GEOTEXTILE
SEE DETAIL AM, SH. 2E
SPECIAL CUT GRASSED SWALE
STA. 15+00 TO
STA. 20+40 -T1RPC- RT
SEE DETAIL AL, SH. 2E
