Prepared in the Office of:
SUMMIT
NC FIRM LICENSE No:P-0339
504 Meadowlands Drive
Hillsborough, NC 27278
(919) 732-3883
(919) 732-6676 (FAX)

0 5 10

PROJ. REFERENCE NO.	SHEET NO.
I-0914BB	X-125

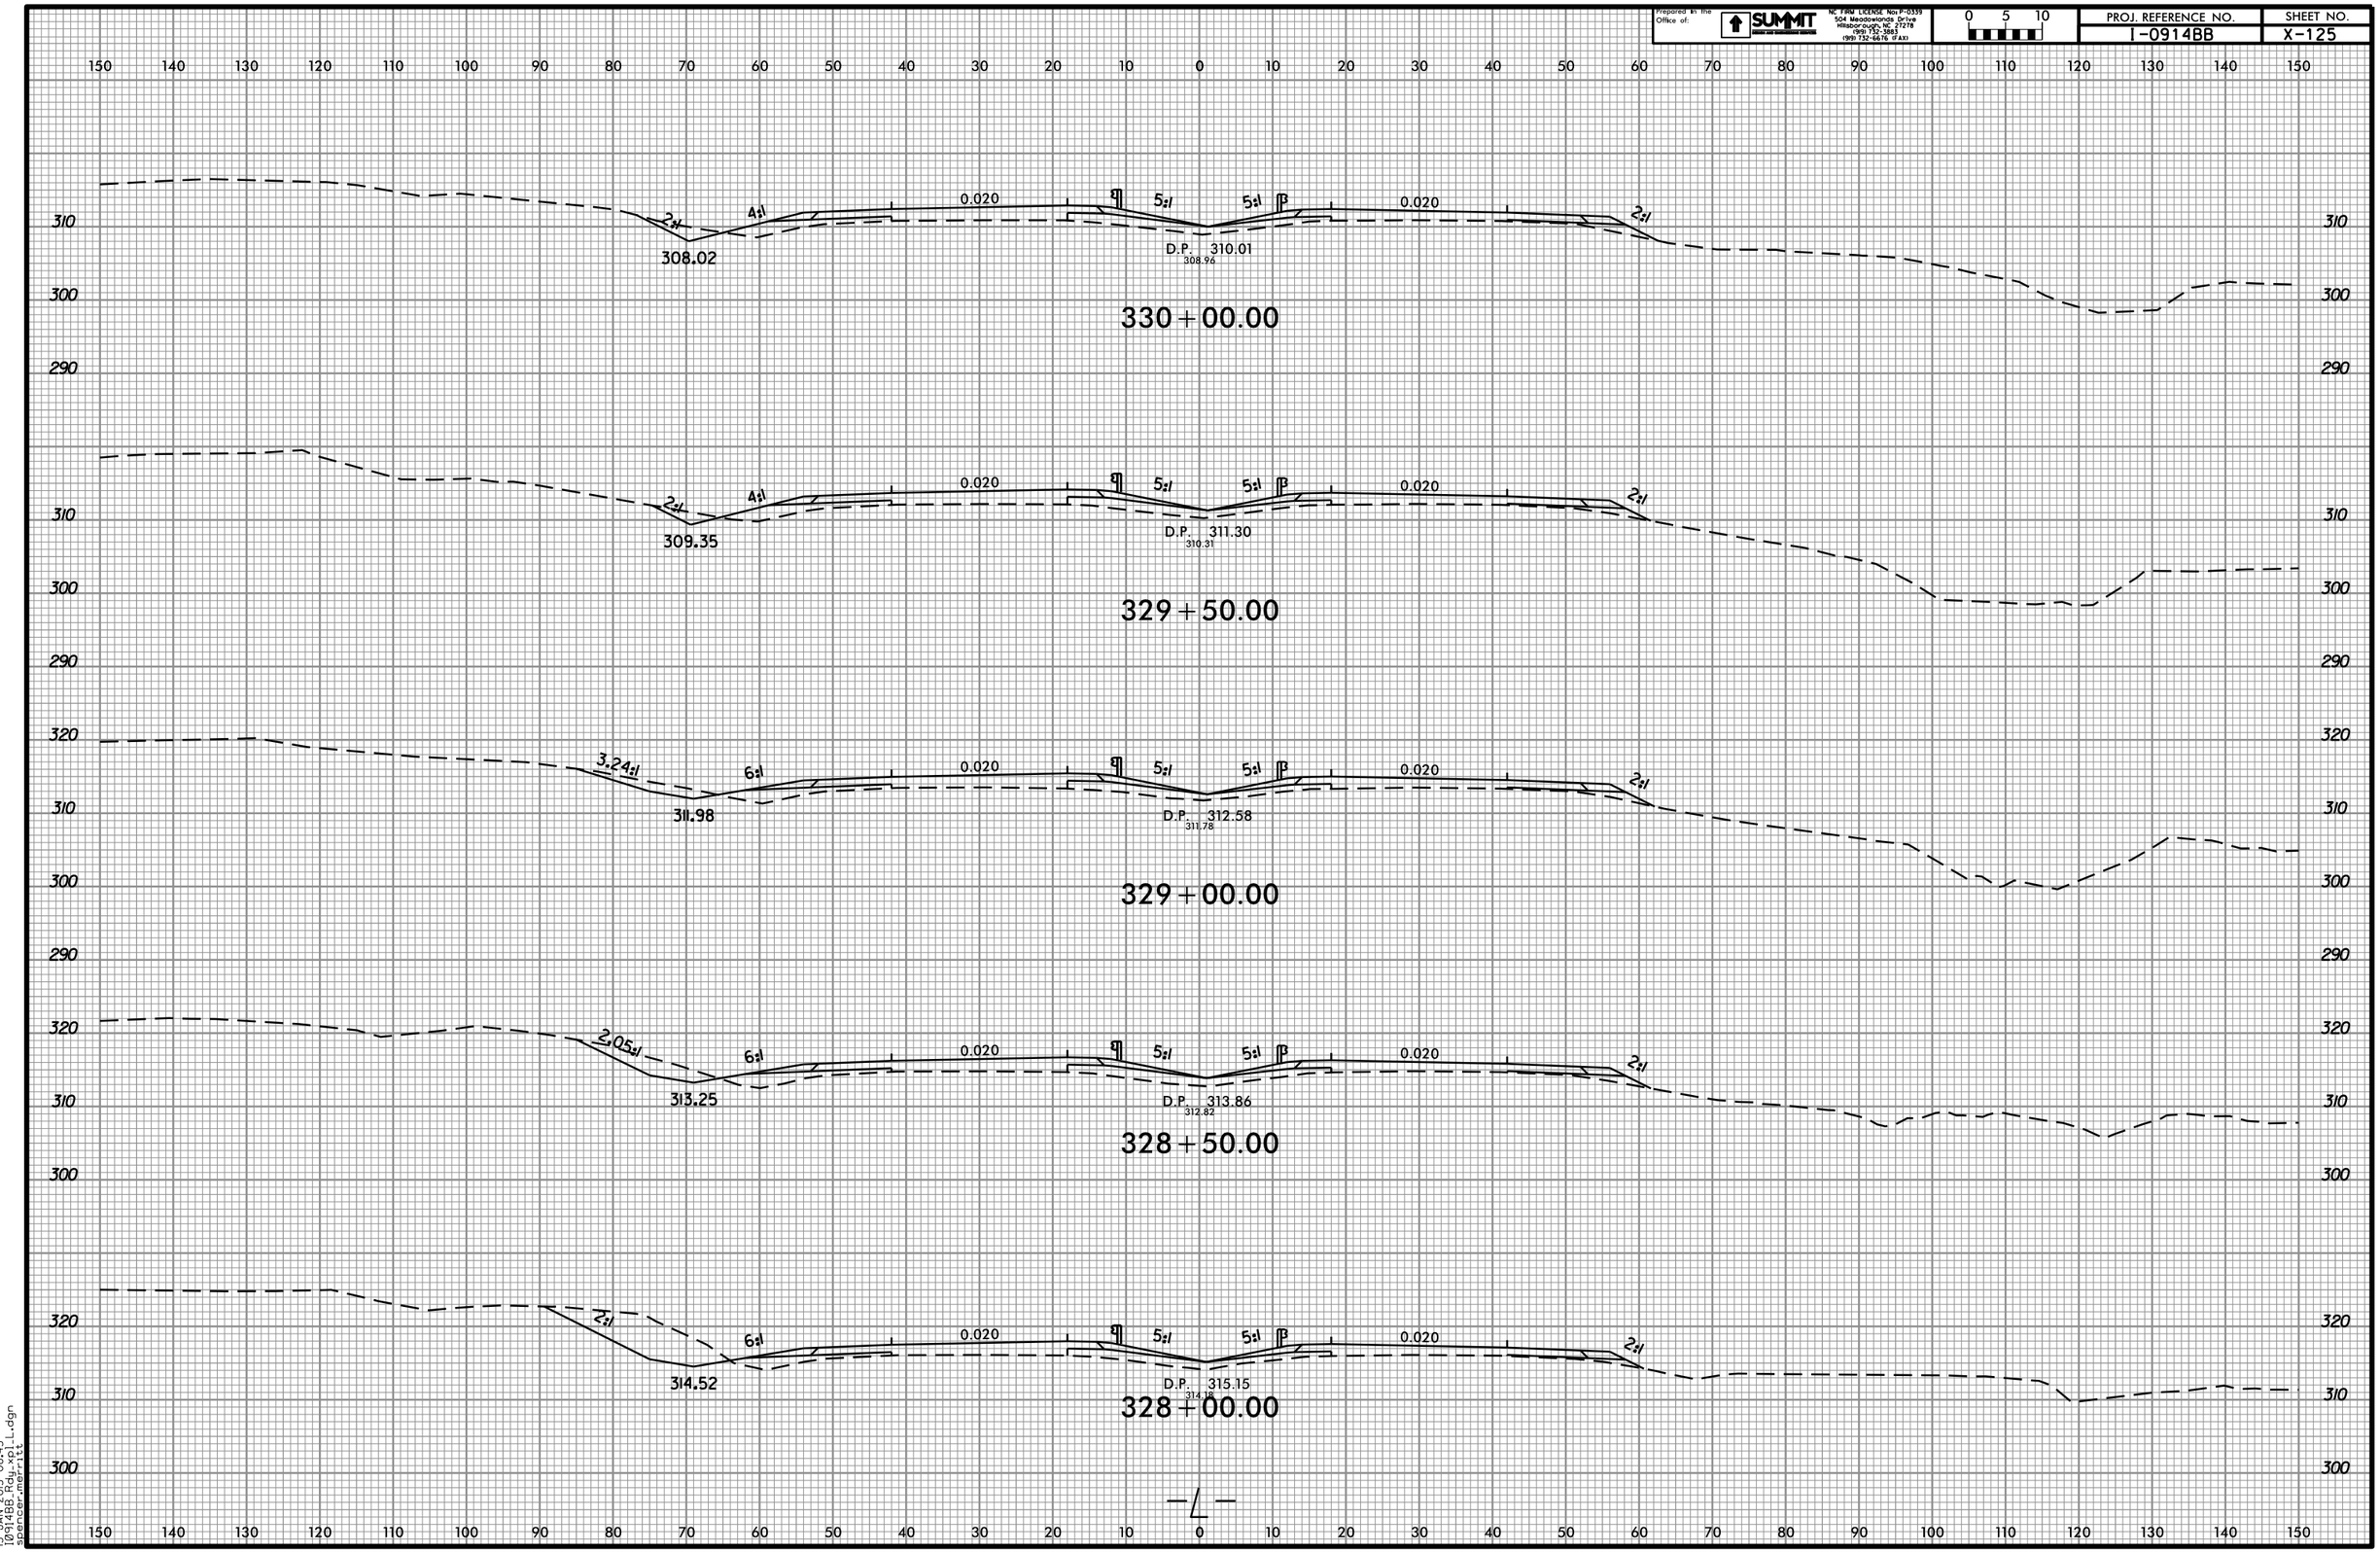

13-JAN-2015 08:45
I0914BB_Rdy_xpl_L.dgn
spencer.merritt