Prepared in the Office of: SUMMIT

NC FIRM LICENSE No: F-0339
504 Meadowlands Drive
Hillsborough, NC 27278
(919) 732-3883
(919) 732-6676 (FAX)

0 5 10

PROJ. REFERENCE NO.	SHEET NO.
I-0914BB	X-152

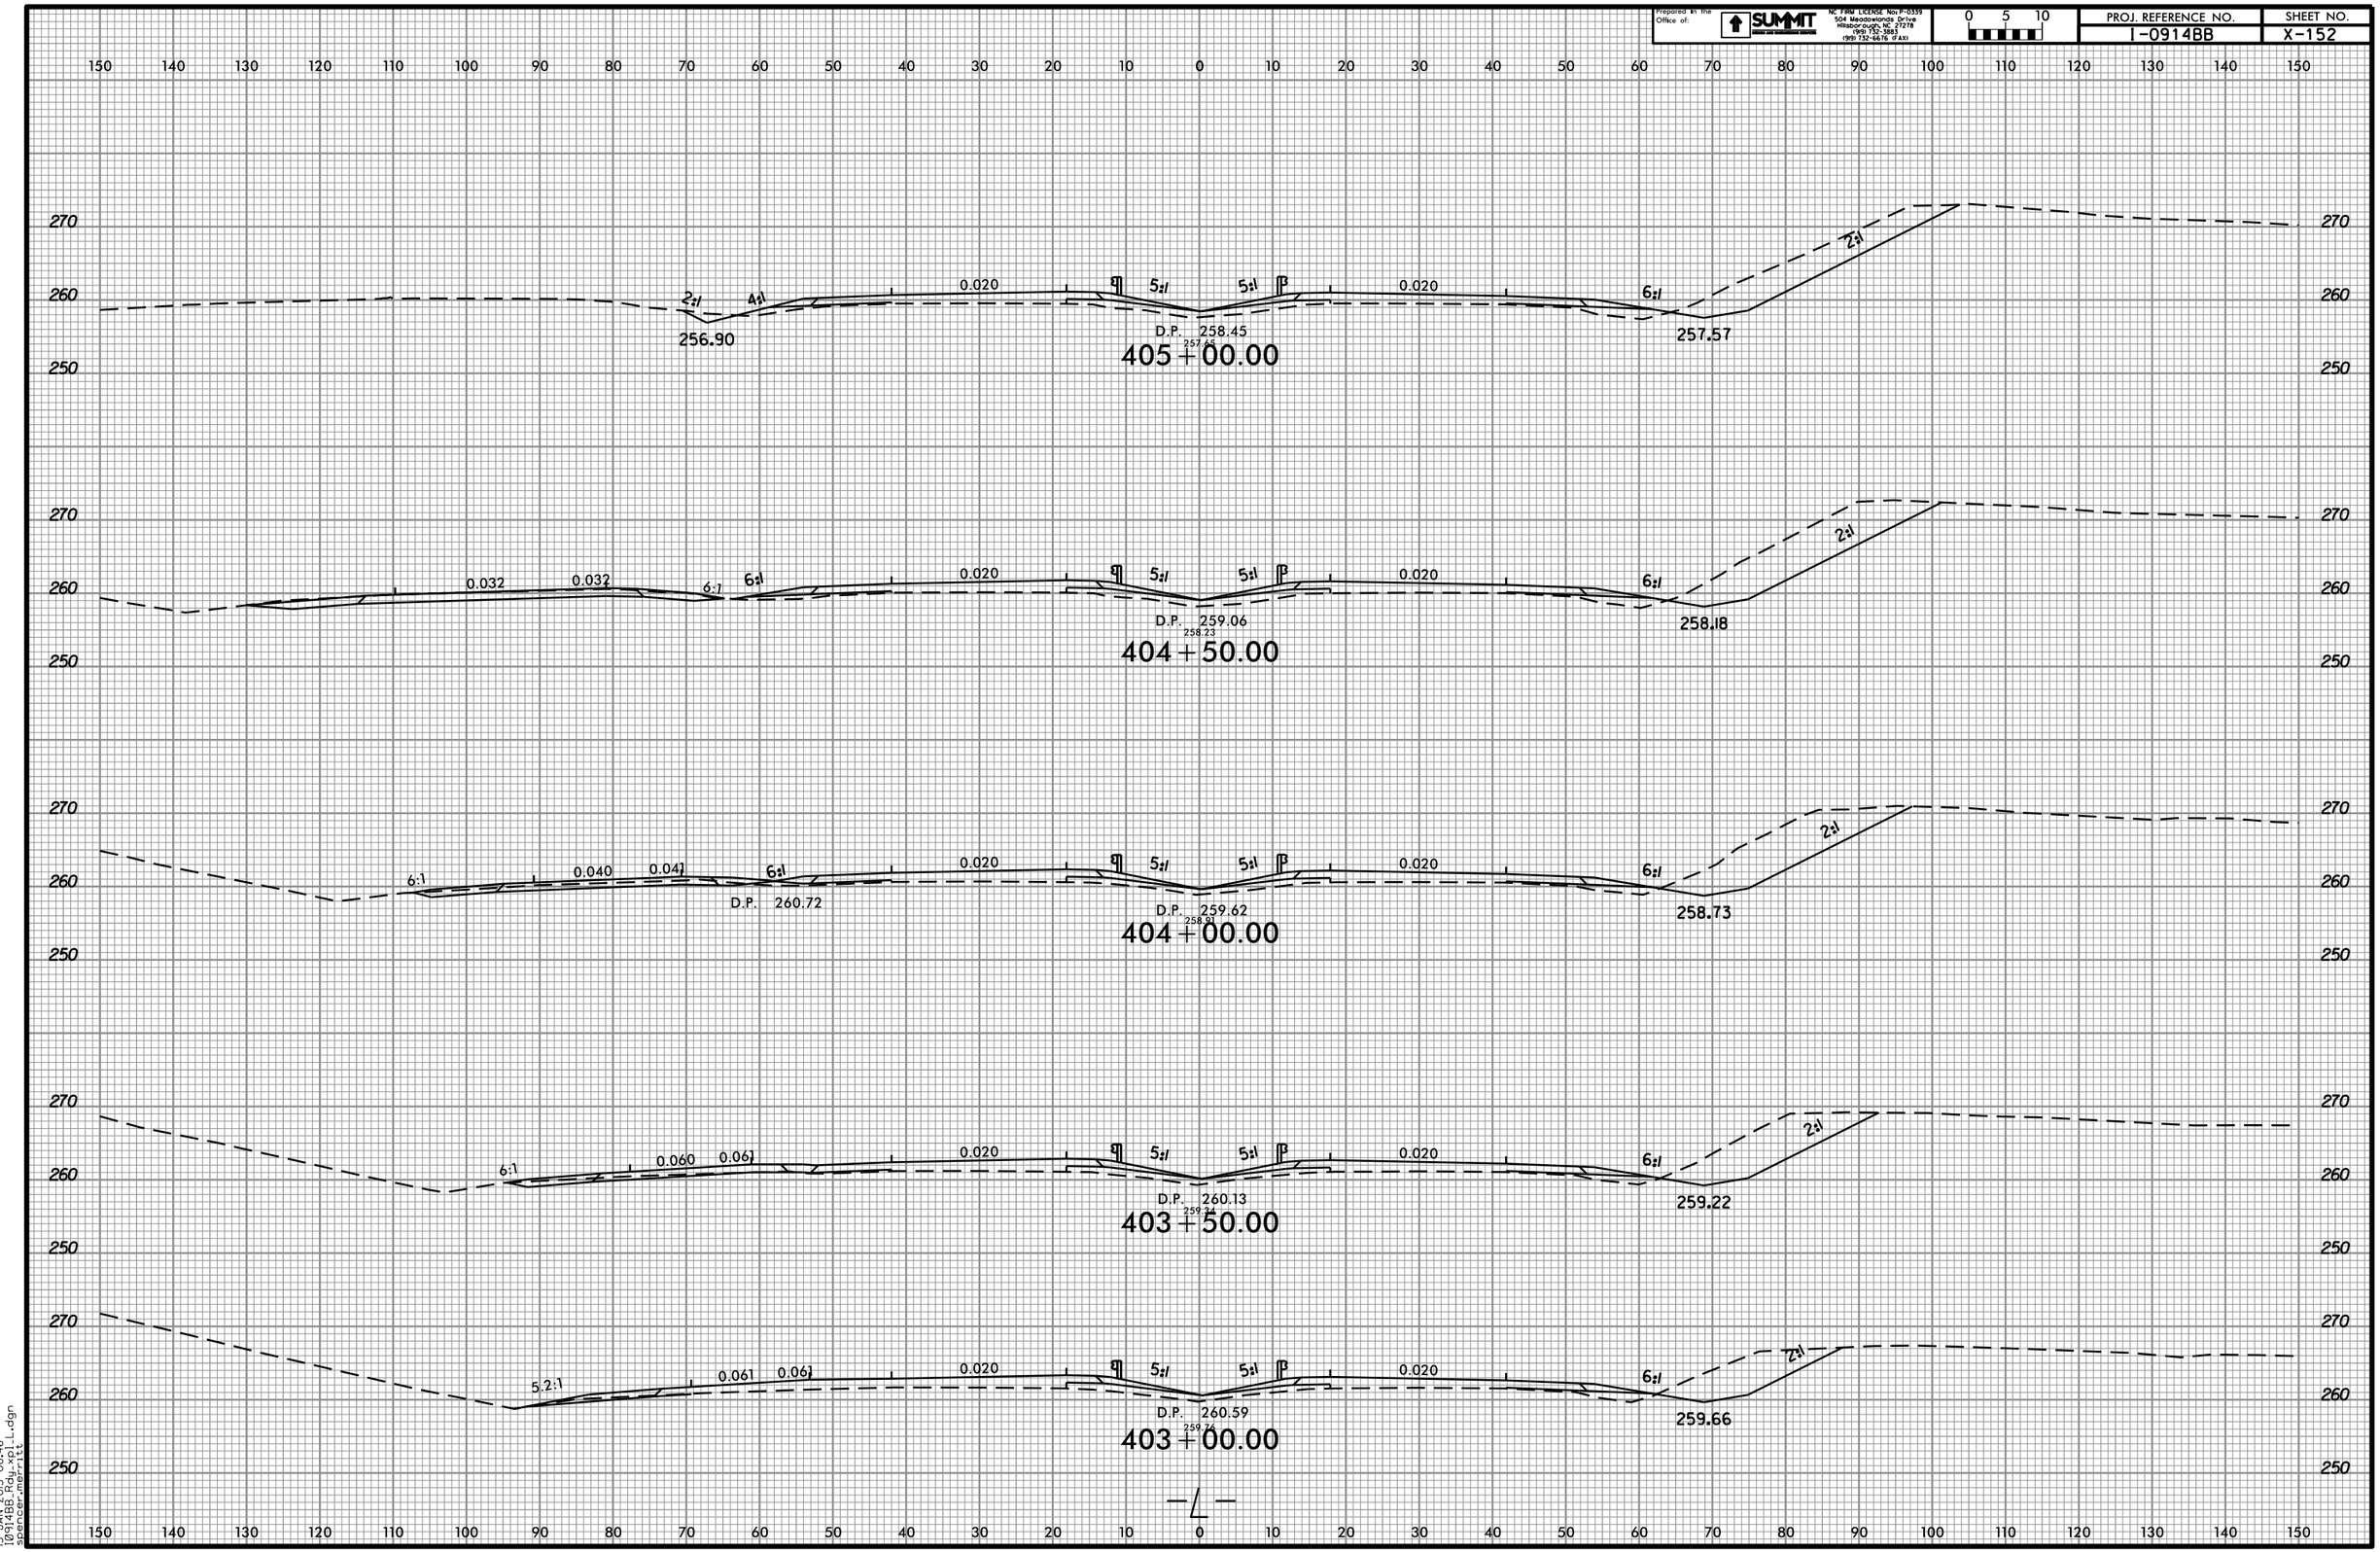

13-JAN-2015 08:46
I0914BB_Rdy_xpl_L.dgn
spencer.merritt