TIP PROJECT: R–2514C

CONTRACT: C203591

STATE OF NORTH CAROLINA
DIVISION OF HIGHWAYS

T.I.P. NO.	SHEET NO.
R–2514C	UC–1

UTILITY CONSTRUCTION PLANS DESIGNED BY:

THE WOOTEN COMPANY
ENGINEERING | PLANNING | ARCHITECTURE
120 North Boylan Avenue Raleigh NC 27603-1423
919.828.0531 fax 919.834.3589
License Number: F-0115

Brian J. P. Oschwald, P.E. — UTILITIES PROJECT MANAGER

UTILITY CONSTRUCTION PLANS
JONES COUNTY

LOCATION: US 17 FROM NORTH OF MAYSVILLE TO SOUTH OF NC 58 NEAR POLLOCKSVILLE

TYPE OF WORK: UTILITY RELOCATION

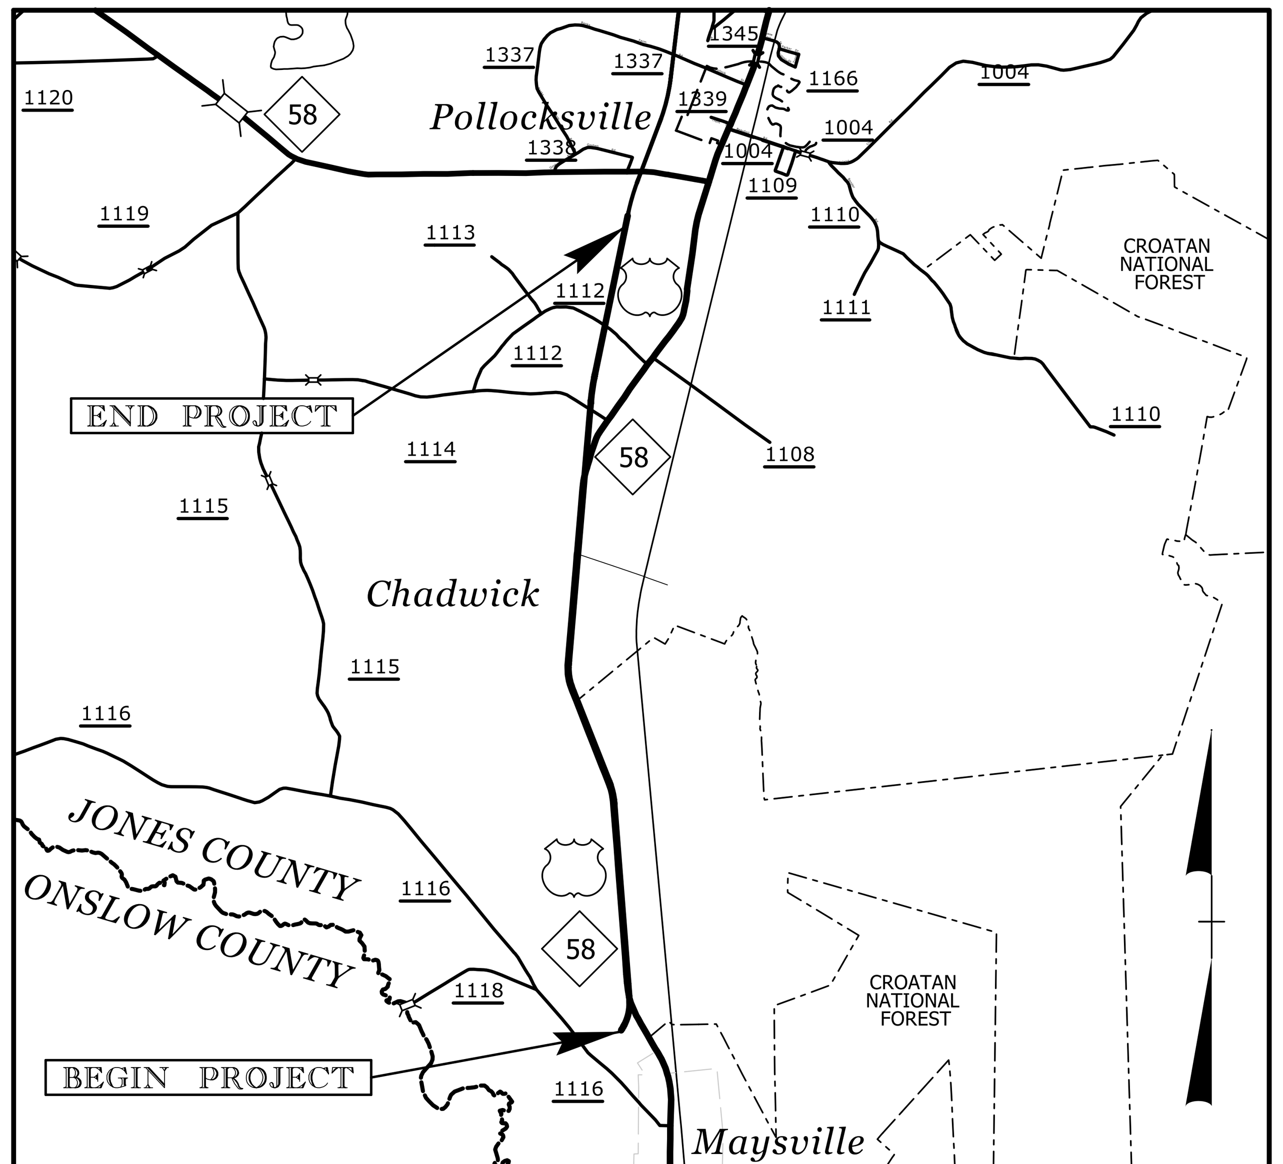

VICINITY MAP

NAD 83/
NSRS 2007

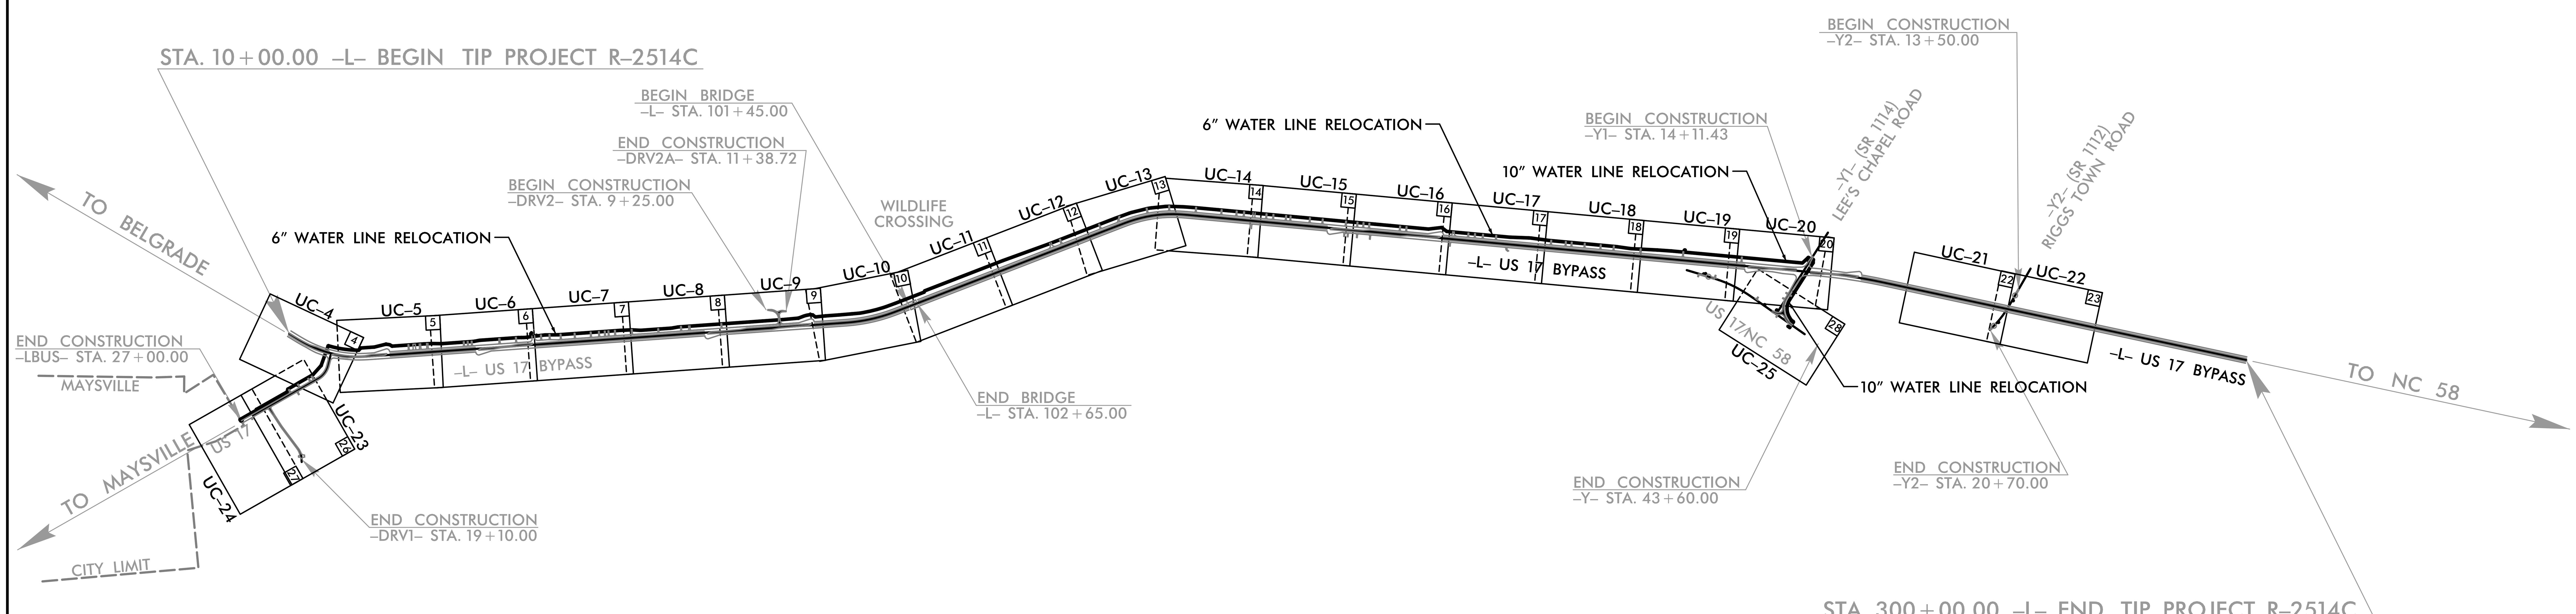

GRAPHIC SCALES

50 25 0 50 100
PLANS

50 25 0 50 100
PROFILE (HORIZONTAL)

10 5 0 10 20
PROFILE (VERTICAL)

INDEX OF SHEETS

SHEET NO.	DESCRIPTION
UC–1	TITLE SHEET
UC–2	UTILITY SYMBOLOGY
UC–3	NOTES
UC–3A, UC–3B & UC–3C	DETAILS
UC–4 THRU UC–25	UTILITY CONSTRUCTION SHEETS
UC–26 THRU UC–36	PROFILE SHEET

WATER AND SEWER OWNERS ON PROJECT

(1) JONES COUNTY

SEAL

NORTH CAROLINA PROFESSIONAL ENGINEER SEAL 38689 BRIAN J. P. OSCHWALD
DocuSigned by: Brian Oschwald
8D51104A509A4AC...
2/3/2015

STATE OF NORTH CAROLINA DEPARTMENT OF TRANSPORTATION

PREPARED IN THE OFFICE OF:
DIVISION OF HIGHWAYS
UTILITIES UNIT
UTILITIES ENGINEERING

1591 MAIL SERVICES CENTER
RALEIGH NC 27699–1591
PHONE (919) 707–6690
FAX (919) 250–4151

Roger Worthington, P.E.	UTILITIES SECTION ENGINEER
Roger Worthington, P.E.	UTILITIES SQUAD LEADER
Mariko Hafeez	UTILITIES PROJECT ENGINEER

09/08/99
$$$$$SYSTIME$$$$
$$$$$$$$$DGN$$$$$$$$$$$$$$$$$
$$$$USERNAME$$$$