PROJ. REFERENCE NO.	SHEET NO.
R-5206	X-23
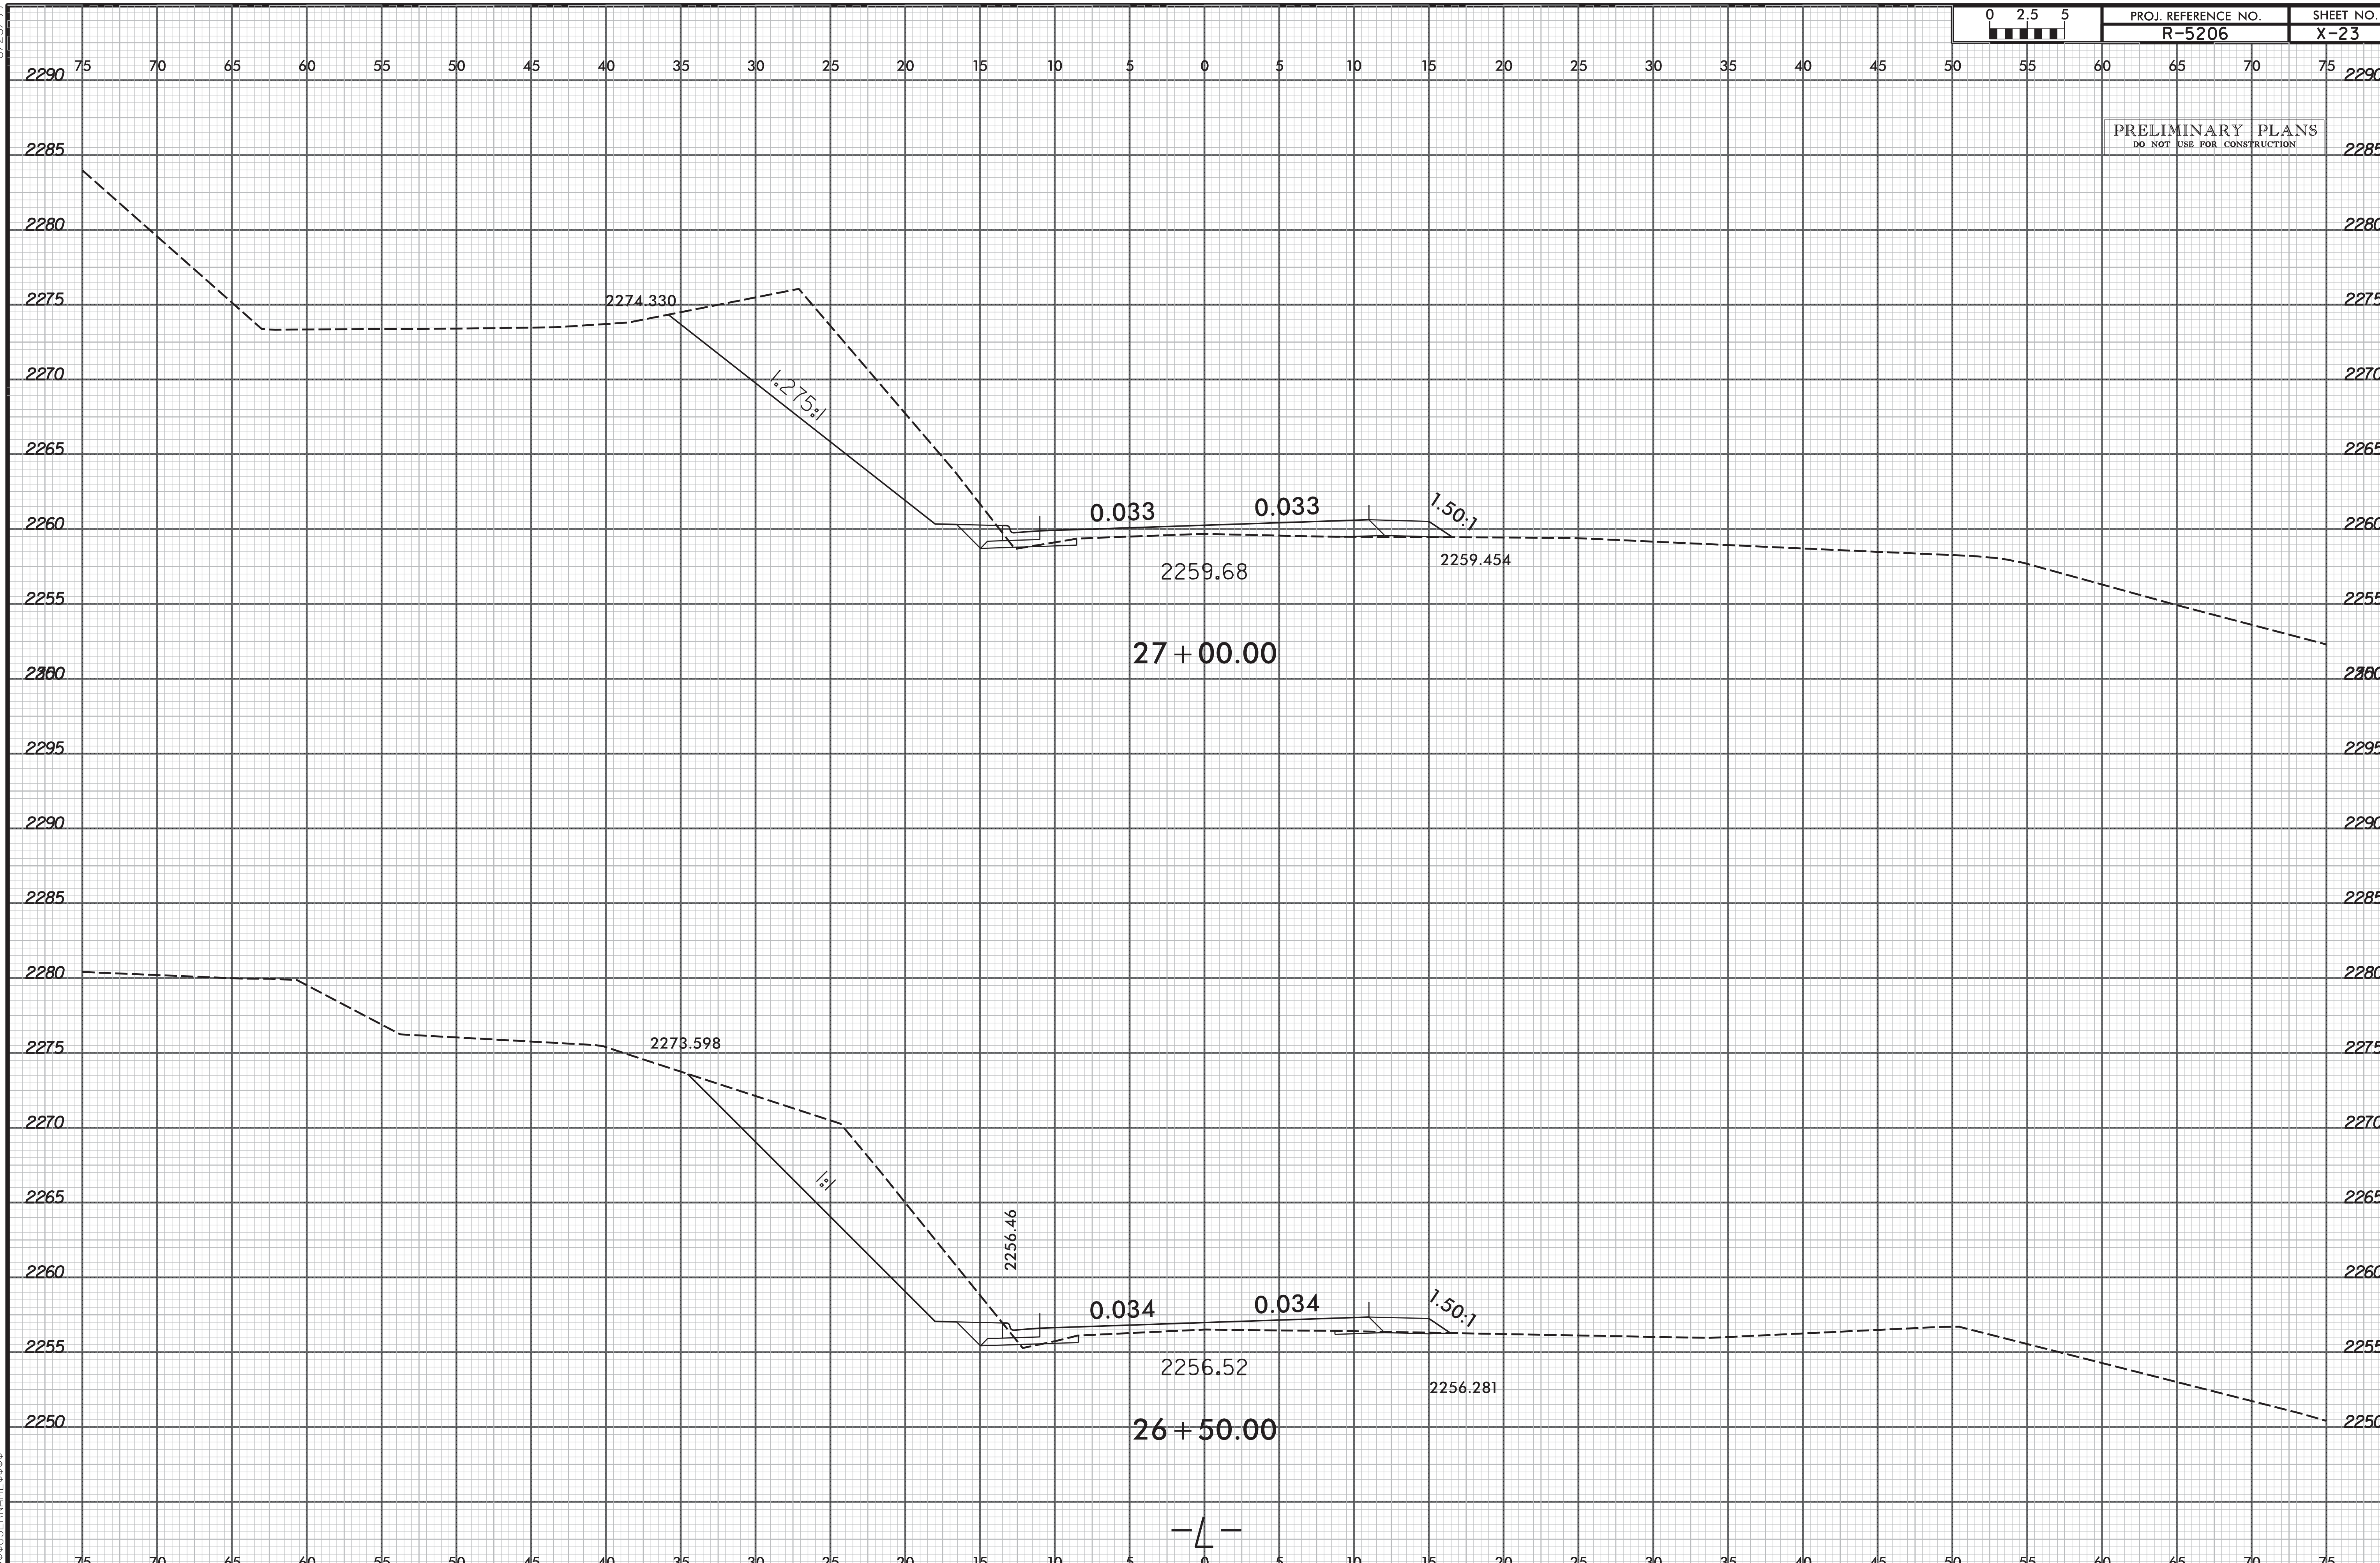
PRELIMINARY PLANS
DO NOT USE FOR CONSTRUCTION