DocuSign Envelope ID: 264A99CB-5E79-4928-BB7C-629F942ED0CB

Kimley»Horn ©2014
P.O. BOX 33068 • RALEIGH, N.C. 27636-3068
RIGHT-OF-WAY REV.
CONST. REV.

PROJECT REFERENCE NO.	SHEET NO.
U-3315	9
R/W SHEET NO.	
ROADWAY ENGINEER	HYDRAULICS ENGINEER
NORTH CAROLINA PROFESSIONAL SEAL 024436 ENGINEER JEFFREY W. MOORE — DocuSigned by: Jeff Moore 661C47B17D0C498... 7/15/2015	DocuSigned by: David L. Smith 3EAE4E737D284D1... SEAL 20744 ENGINEER DAVID L. SMITH 7/9/2015

REVISIONS

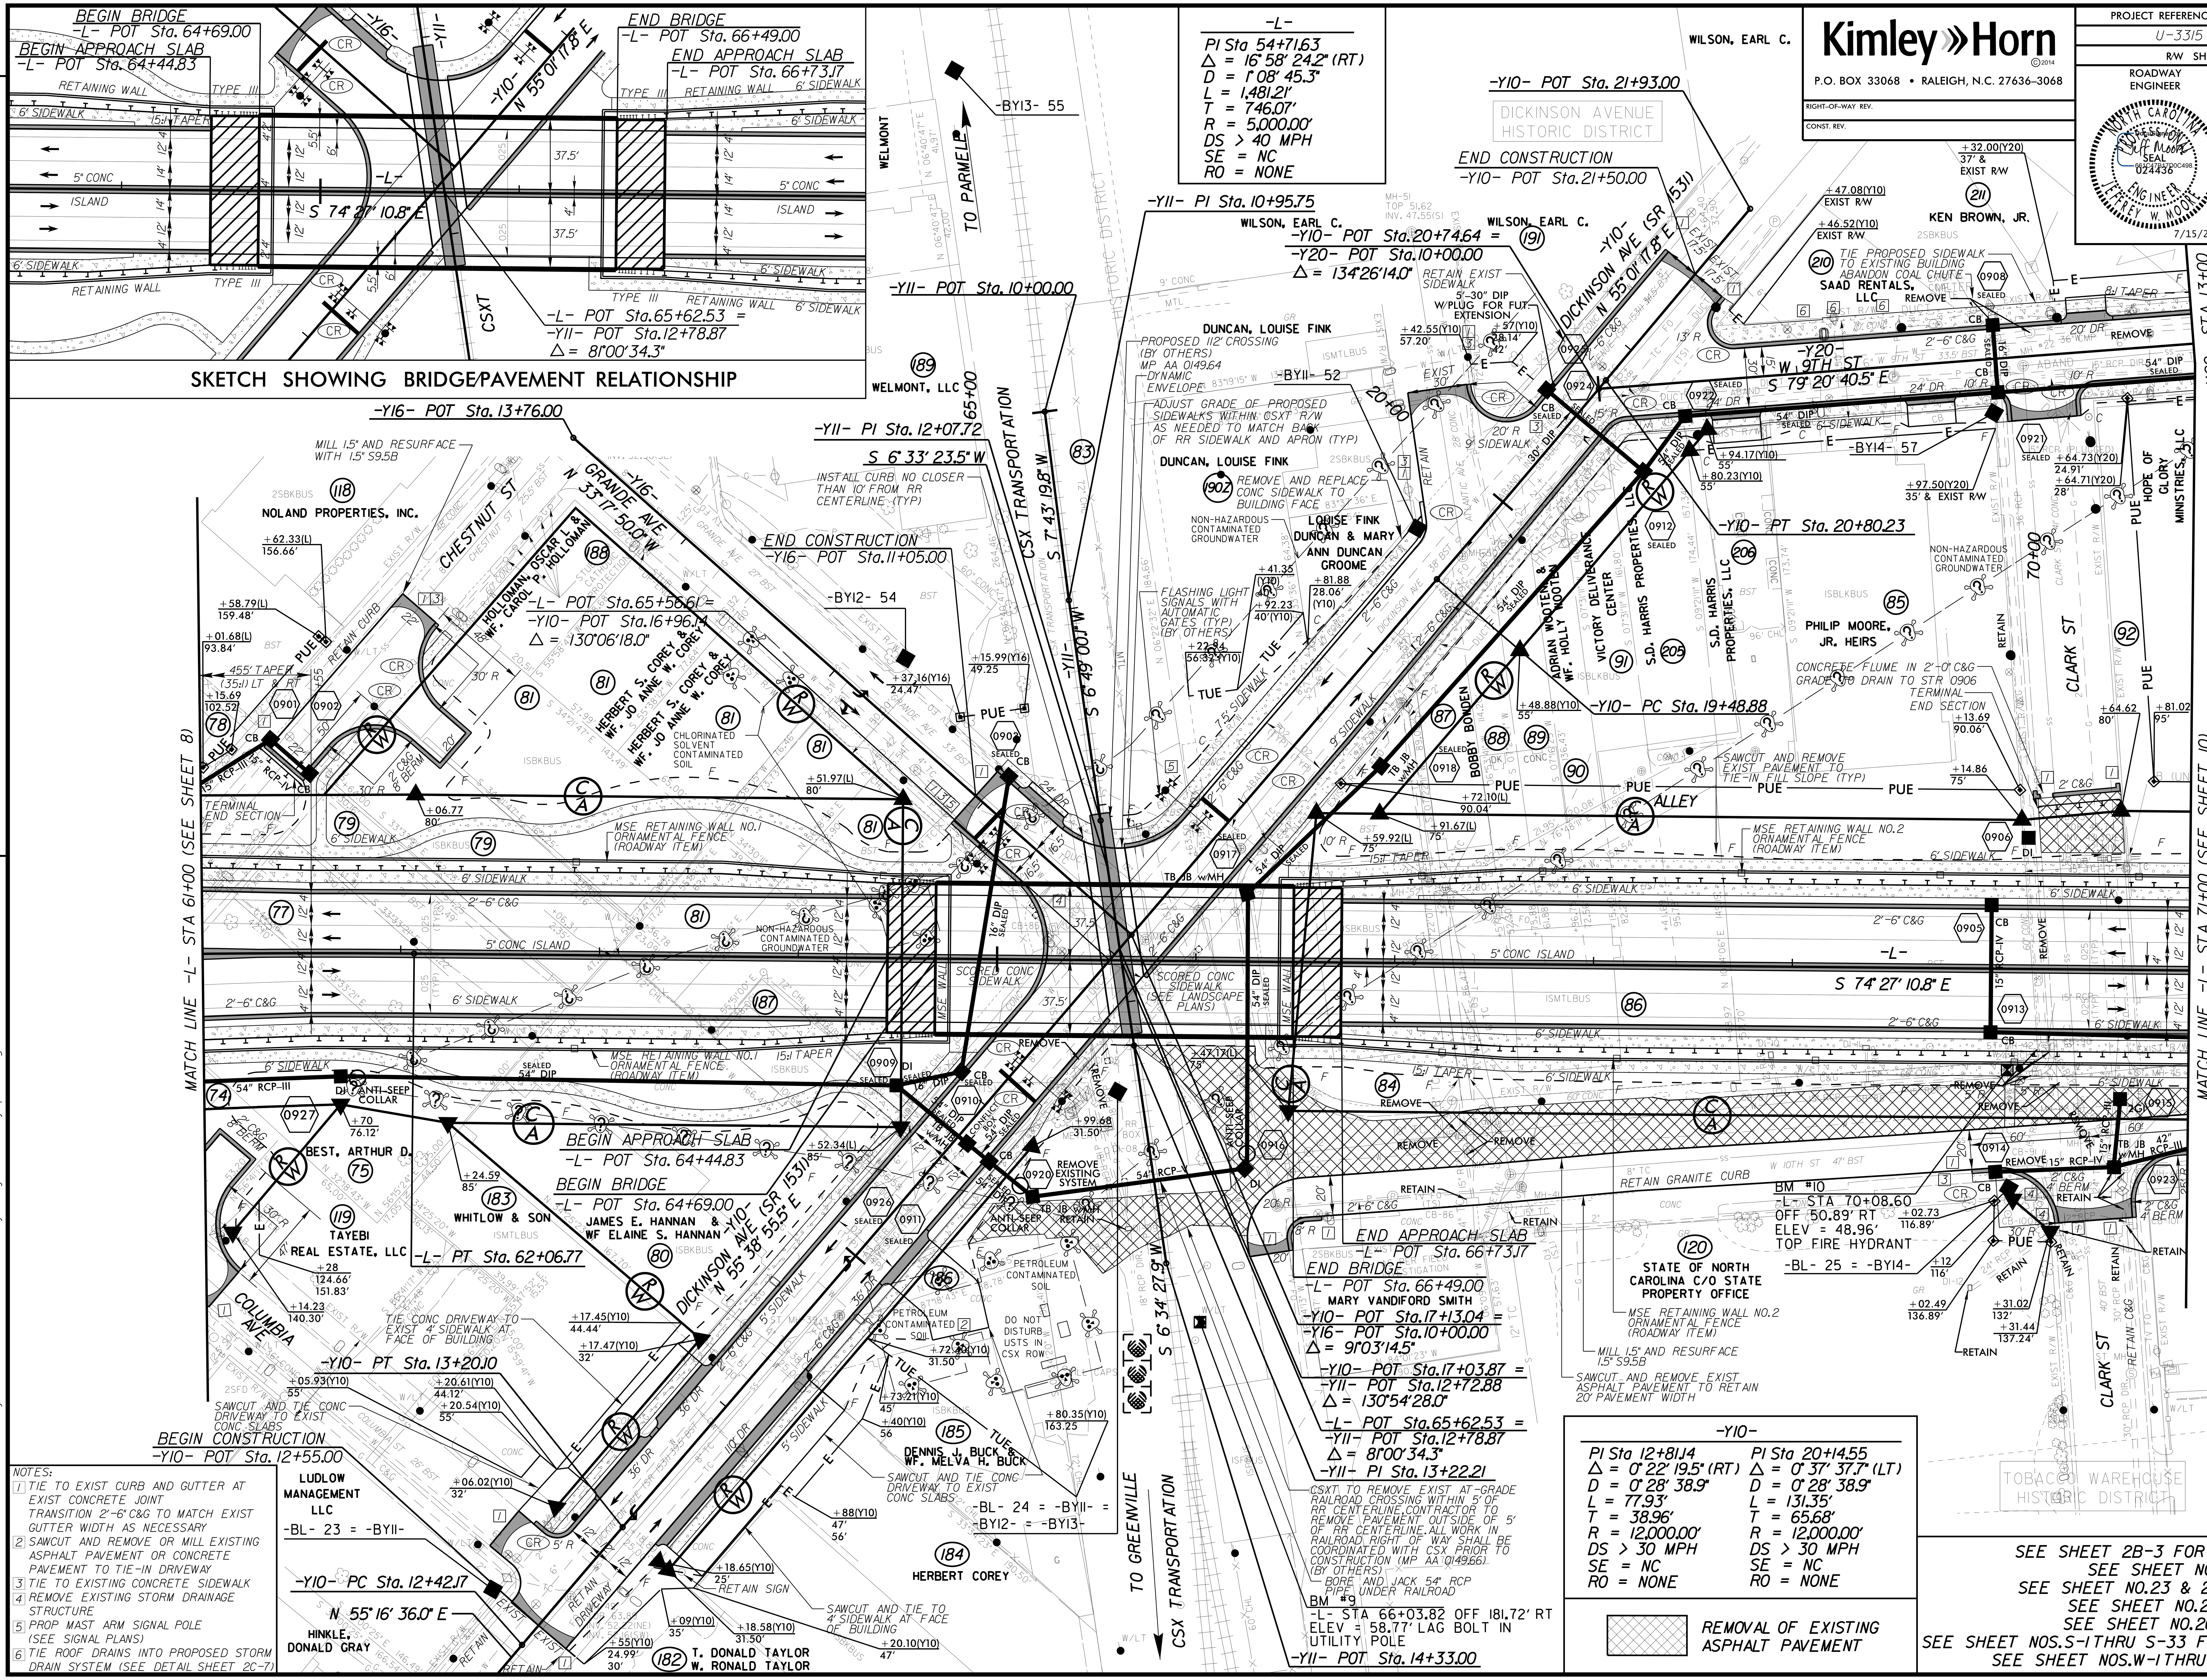

-L-
PI Sta 54+71.63
△ = 16° 58' 24.2" (RT)
D = 1° 08' 45.3"
L = 1,481.21'
T = 746.07'
R = 5,000.00'
DS > 40 MPH
SE = NC
RO = NONE

-Y10-	
PI Sta 12+81.14	PI Sta 20+14.55
△ = 0° 22' 19.5" (RT)	△ = 0° 37' 37.7" (LT)
D = 0° 28' 38.9"	D = 0° 28' 38.9"
L = 77.93'	L = 131.35'
T = 38.96'	T = 65.68'
R = 12,000.00'	R = 12,000.00'
DS > 30 MPH	DS > 30 MPH
SE = NC	SE = NC
RO = NONE	RO = NONE

REMOVAL OF EXISTING ASPHALT PAVEMENT

NOTES:
1. TIE TO EXIST CURB AND GUTTER AT EXIST CONCRETE JOINT TRANSITION 2'-6" C&G TO MATCH EXIST GUTTER WIDTH AS NECESSARY
2. SAWCUT AND REMOVE OR MILL EXISTING ASPHALT PAVEMENT OR CONCRETE PAVEMENT TO TIE-IN DRIVEWAY
3. TIE TO EXISTING CONCRETE SIDEWALK
4. REMOVE EXISTING STORM DRAINAGE STRUCTURE
5. PROP MAST ARM SIGNAL POLE (SEE SIGNAL PLANS)
6. TIE ROOF DRAINS INTO PROPOSED STORM DRAIN SYSTEM (SEE DETAIL SHEET 2C-7)

74	WACHOVIA BANK, N.A.
77	SAAD, GEORGE JR.
78	GRAND VENTURES, LLC
79	PUGH'S TIRE & SERVICE CENTER, INC.
84	DEREK A. SANDERSON & WF. DIANNE S. SANDERSON
86	MOORE, WILLIAM PHILIP JR
88	CHARLES A LAWRENCE & MARY B ATKESON
89	BREAKTHROUGH REVIVAL CENTER
121	STATE OF NORTH CAROLINA C/O PROPERTY OFFICE
186	CITY OF GREENVILLE
187	WILTON LEE GATLIN JOSEPHINE GATLIN

SEE SHEET 2B-3 FOR INTERSECTION DETAIL
SEE SHEET NO.18 FOR -L- PROFILE
SEE SHEET NO.23 & 24 FOR -Y10- PROFILE
SEE SHEET NO.25 FOR -Y16- PROFILE
SEE SHEET NO.26 FOR -Y20- PROFILE
SEE SHEET NOS.S-1 THRU S-33 FOR STRUCTURE PLANS
SEE SHEET NOS.W-1 THRU W-9 FOR WALL PLANS