DocuSign Envelope ID: 63ACFC20-ADE0-4E50-B53D-378DC4AAFC6A

PROJECT REFERENCE NO.	SHEET NO.
R-2915A	36

ROADWAY DESIGN ENGINEER
NORTH CAROLINA PROFESSIONAL SEAL 26960 ENGINEER REECE M. SCHULER
DocuSigned by: Reece Schuler 16634024C7824FC... 7/23/2015

HYDRAULICS ENGINEER
NORTH CAROLINA PROFESSIONAL SEAL 036188 ENGINEER WILL J. WEATHERSBEE
DocuSigned by: Will Weathersbee DC2EFE7E825A480... 7/23/2015

RS&H
IMPROVING YOUR WORLD
© 2012 REYNOLDS, SMITH AND HILLS INC.
RS&H Architects-Engineers-Planners, Inc.
1520 South Boulevard, Suite 200
Charlotte, NC 28203
Phone: 704-752-0610
NC License No. F-0493 www.rsandh.com

V&M Vaughn & Melton Consulting Engineers
Boone, NC 828·355·9933
Tri-Cities, TN 423·467·8401
Knoxville, TN 865·546·5800
Spartanburg, SC 864·574·4775
Charleston, SC 843·974·5650
Middlesboro, KY 606·248·6600
Atlanta, GA 770·627·3509
Asheville, North Carolina 828·253·2796
Raleigh, NC 919·977·9455
Charlotte, NC 704·357·0488
Copyright © 2006 Vaughn & Melton, Inc. All Rights Reserved
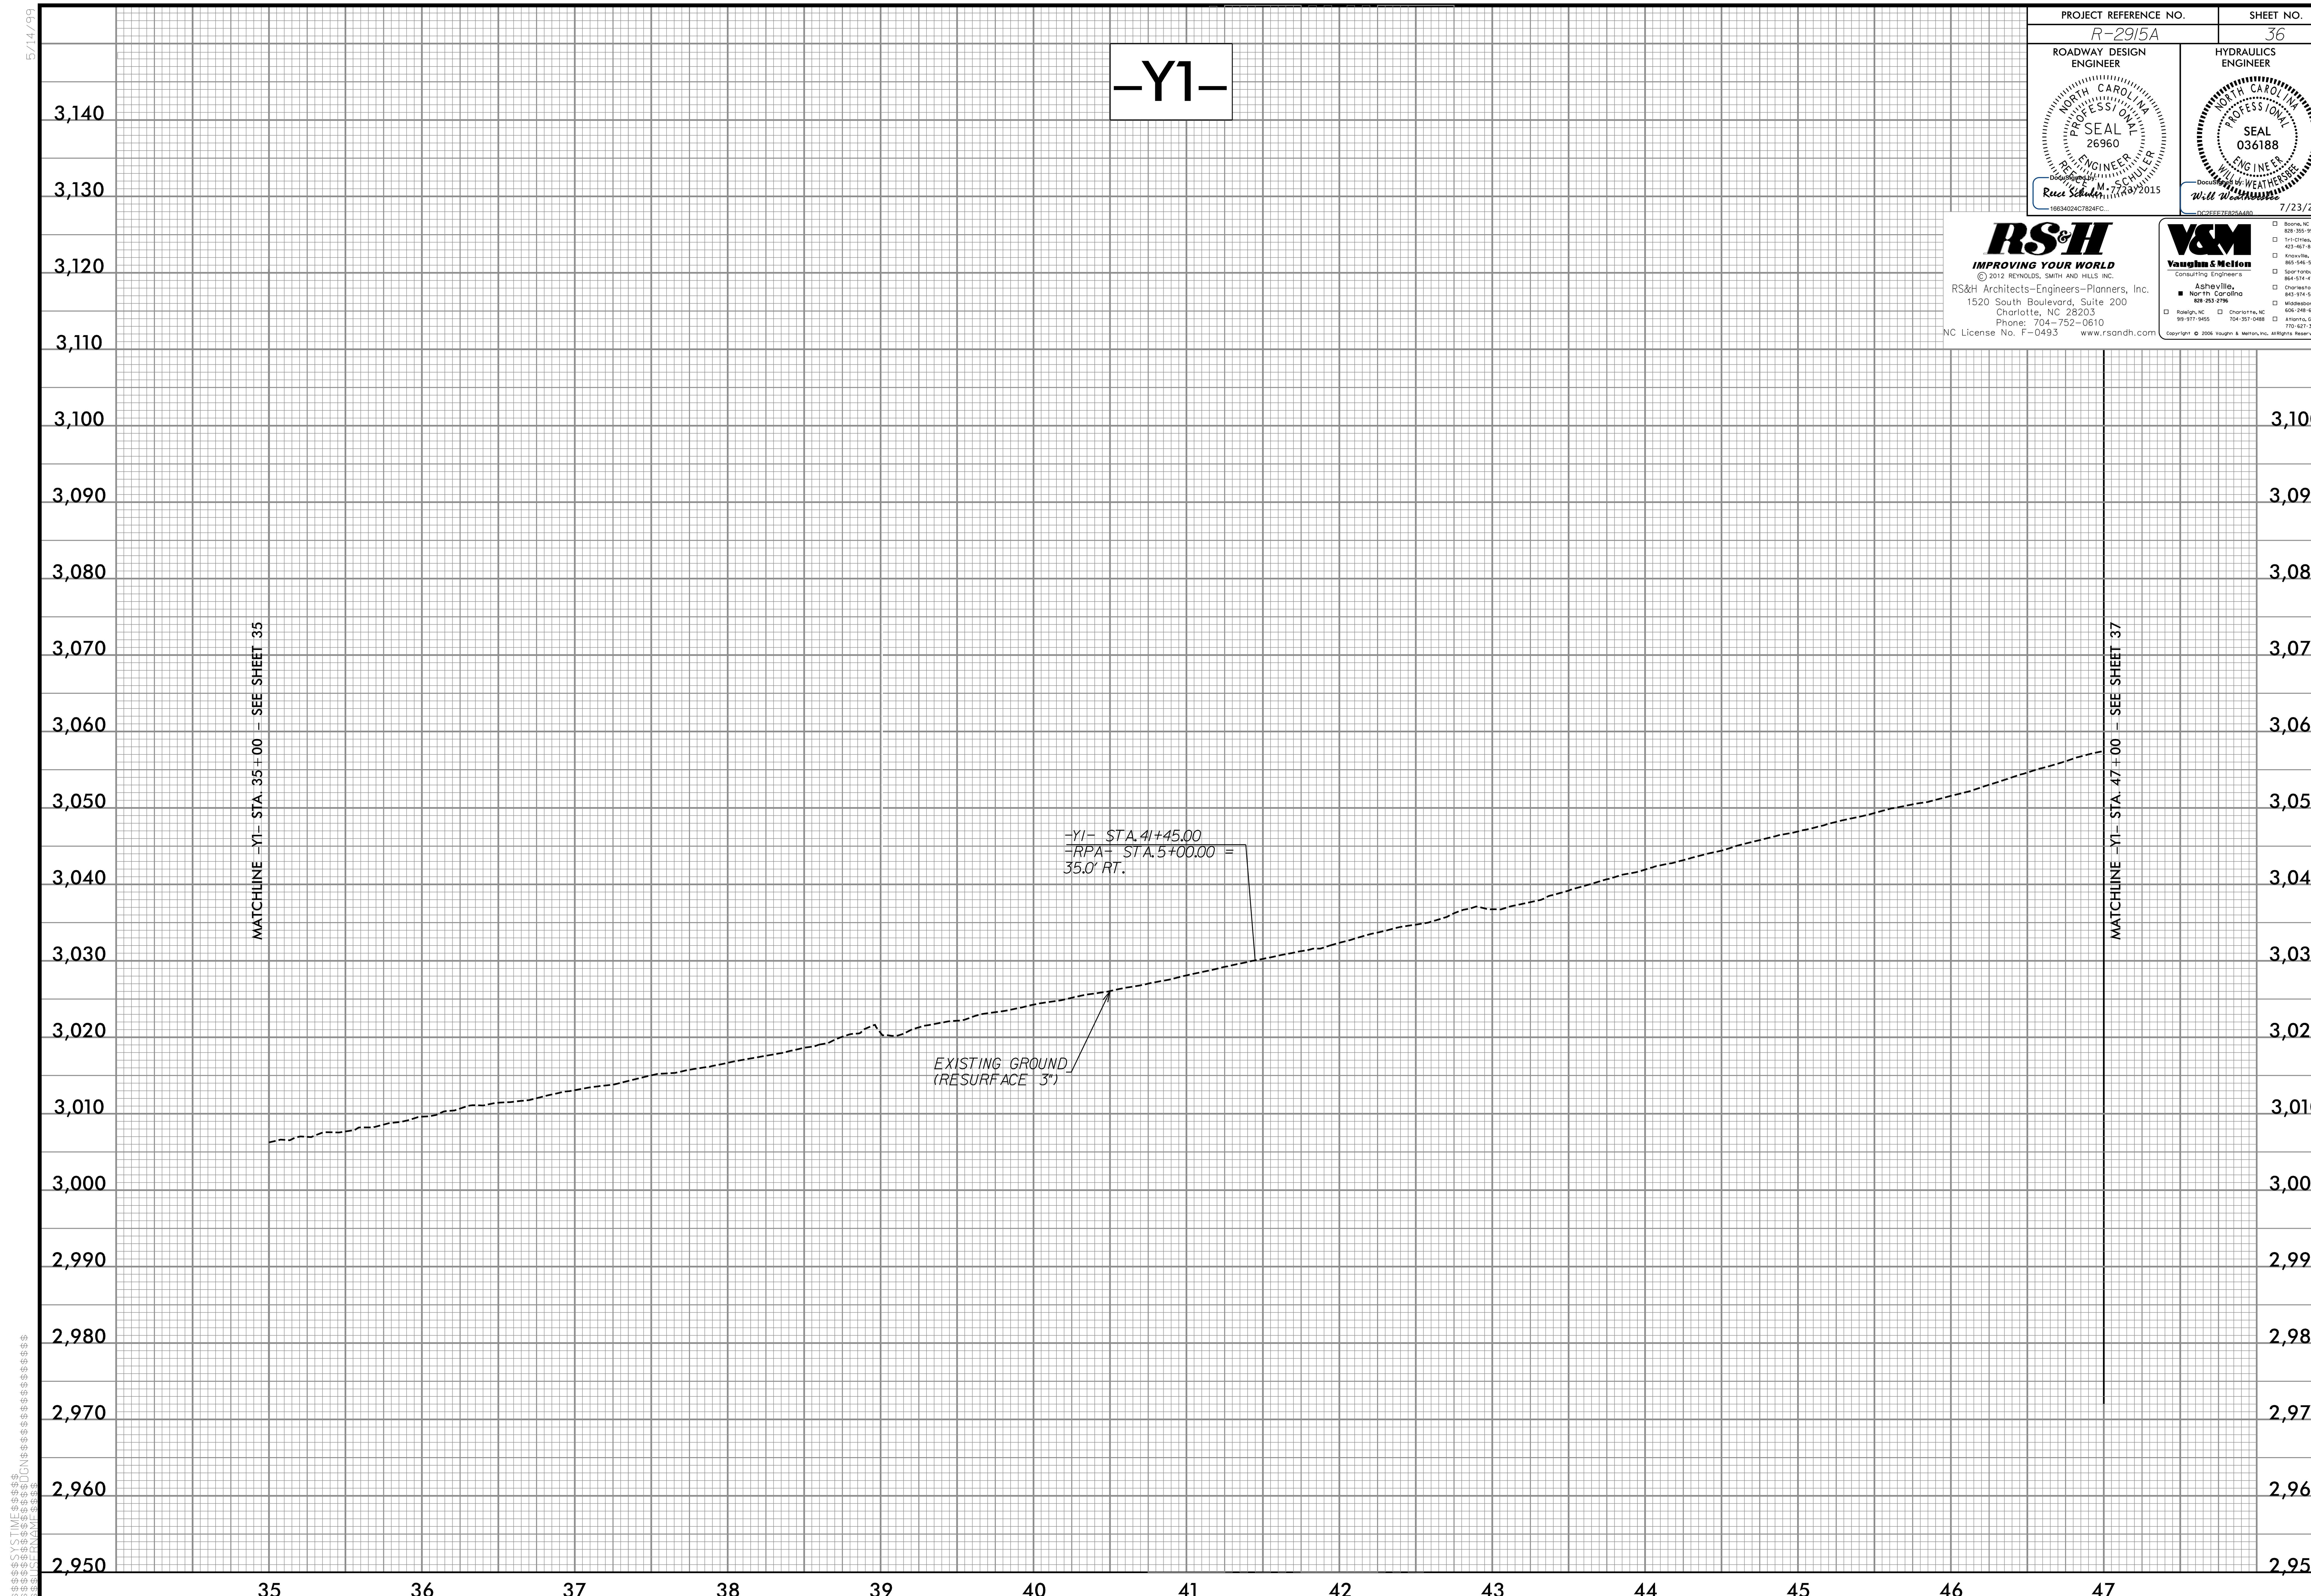
-Y1-