TIP NO.	SHEET NO.
U-3338B	PMP-3

APPROVED: Jason Hamilton, PE
A0560D704648484...

DATE: 12/10/2014

SEAL

NORTH CAROLINA PROFESSIONAL SEAL 32396 ENGINEER WILLIAM J. HAMILTON

SYMBOL LEGEND

↑	UC	STRAIGHT ARROW
↰	UA	LEFT ARROW
↱	UB	RIGHT ARROW
ONLY	UI	ALPHANUMERIC CHARACTERS
↑	UK	BICYCLE STRAIGHT ARROW
🚲	UL	BICYCLE CHAR.

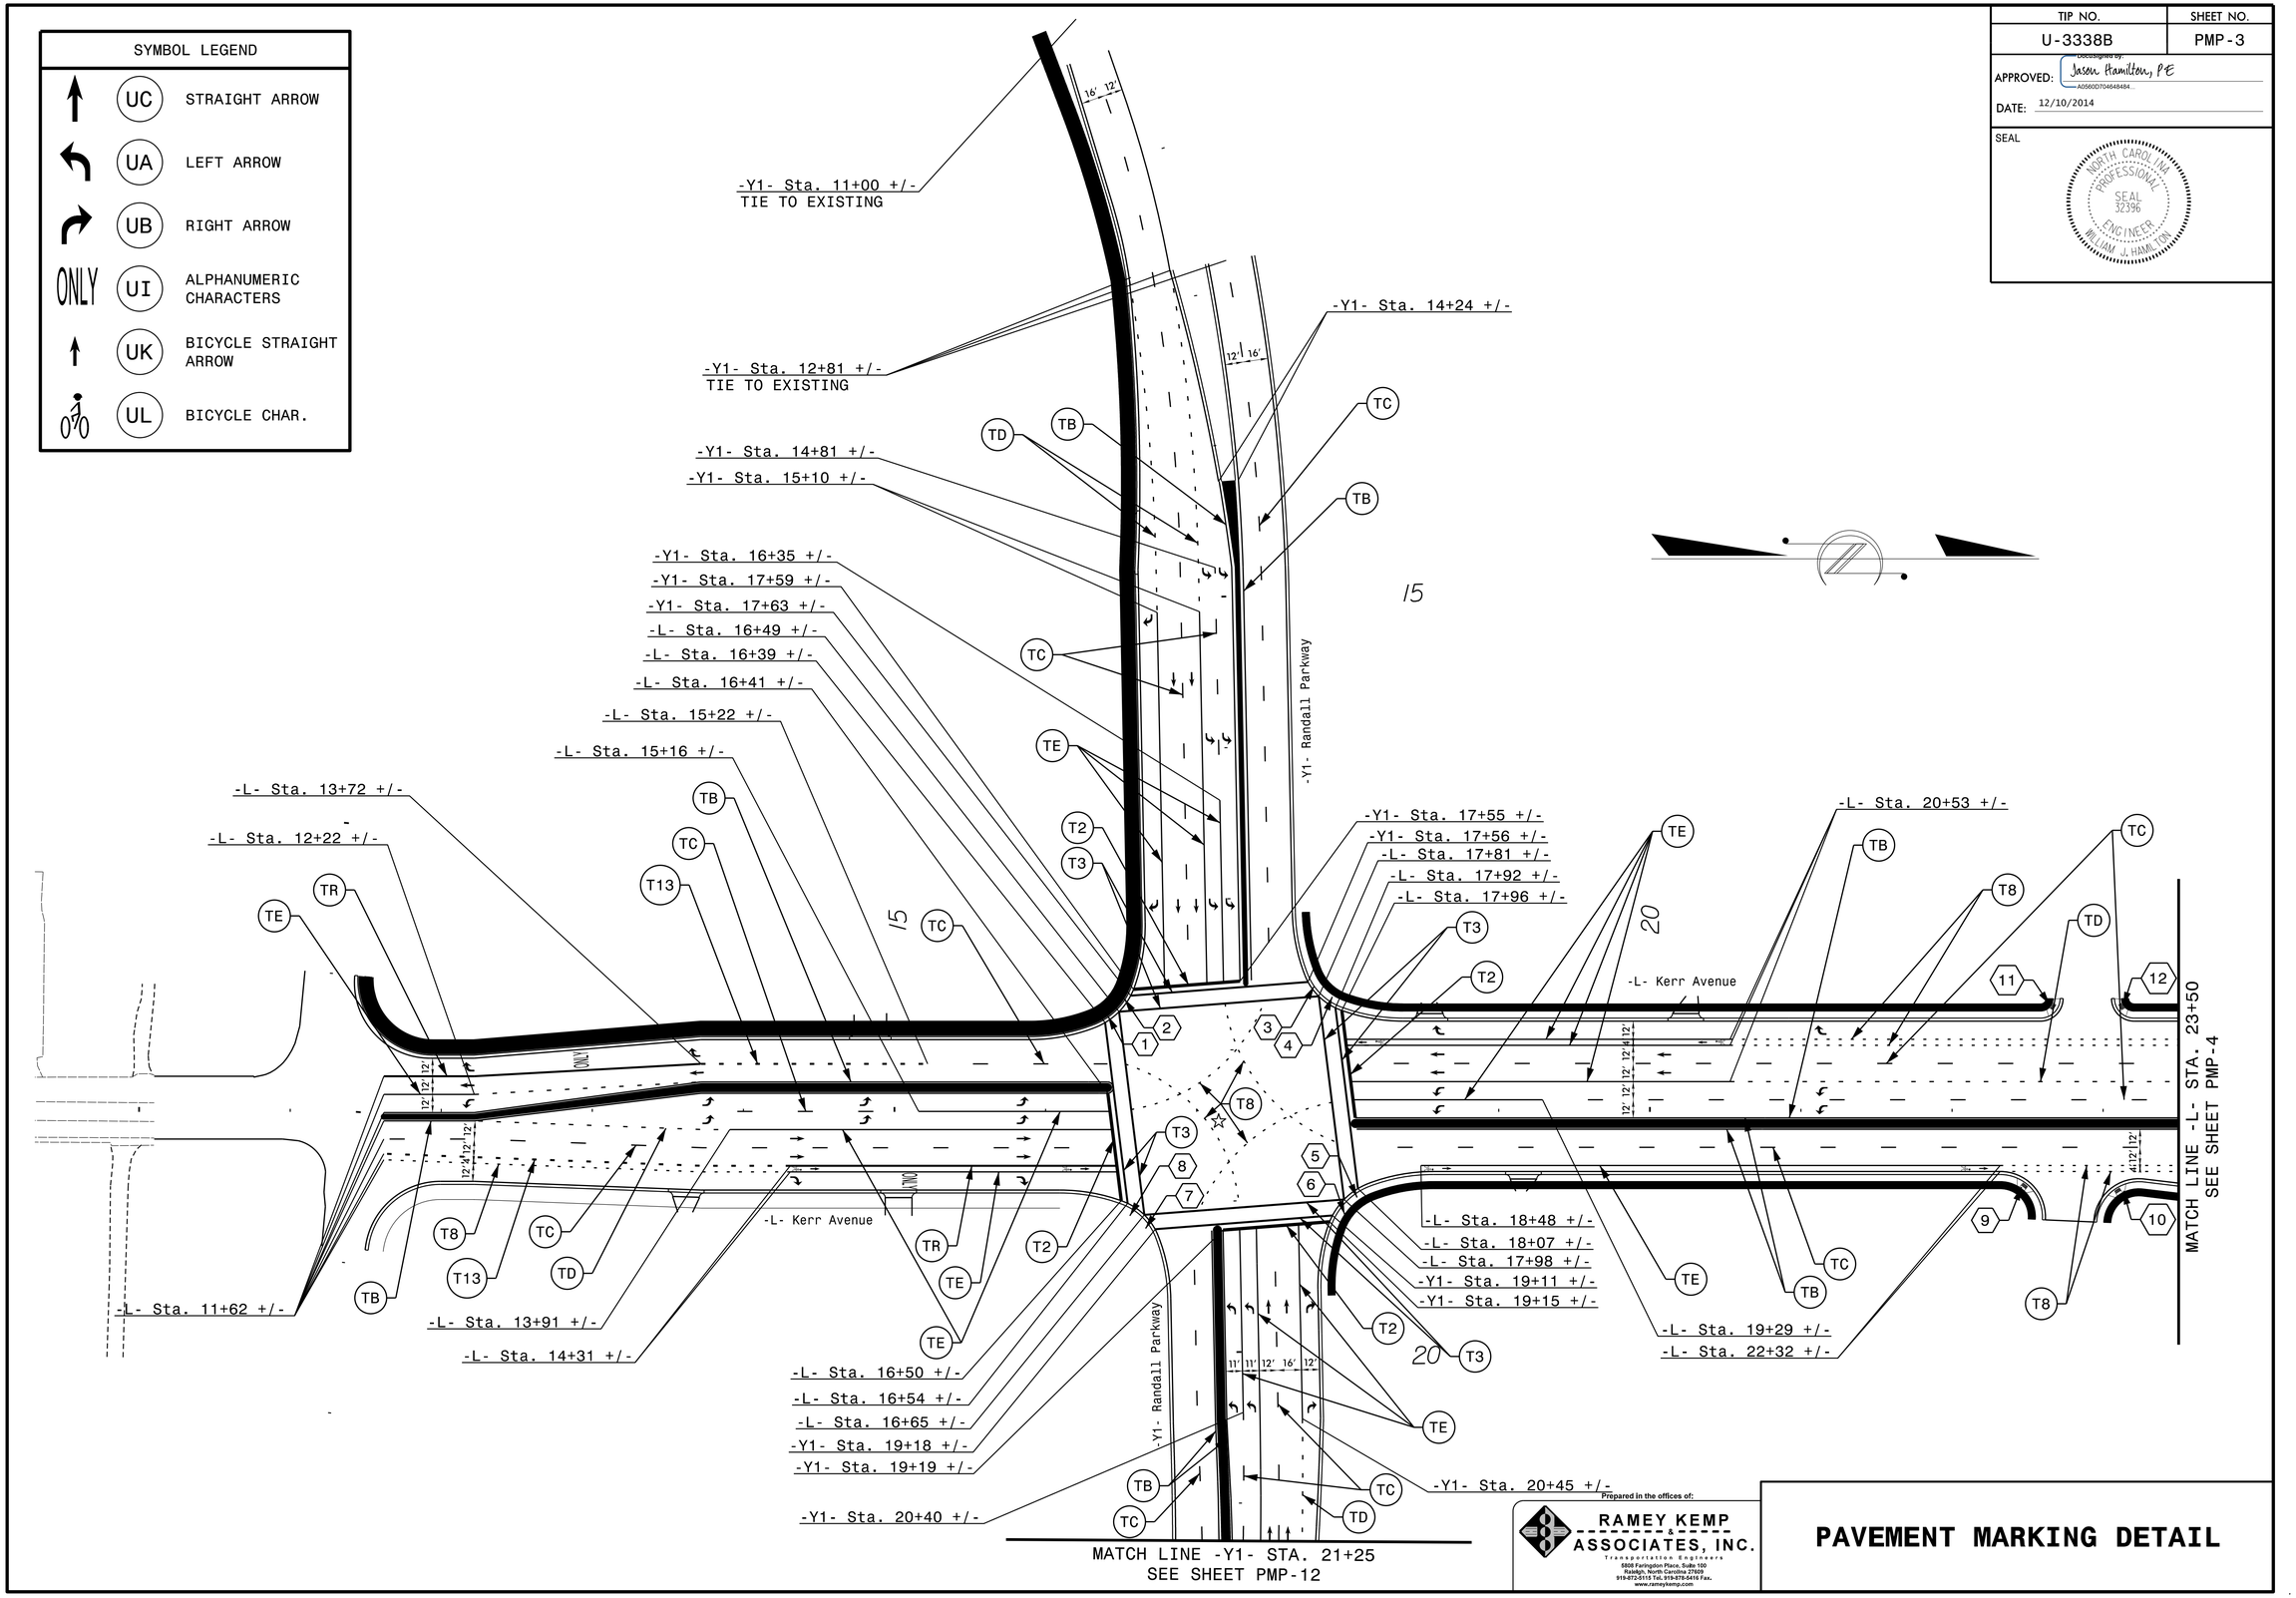

Prepared in the offices of:

RAMEY KEMP & ASSOCIATES, INC.
Transportation Engineers
5808 Farrington Place, Suite 100
Raleigh, North Carolina 27609
919-872-5115 Tel. 919-872-5416 Fax.
www.rameykemp.com

PAVEMENT MARKING DETAIL