0 2.5 5	PROJ. REFERENCE NO.	SHEET NO.
	B-4751	X-7

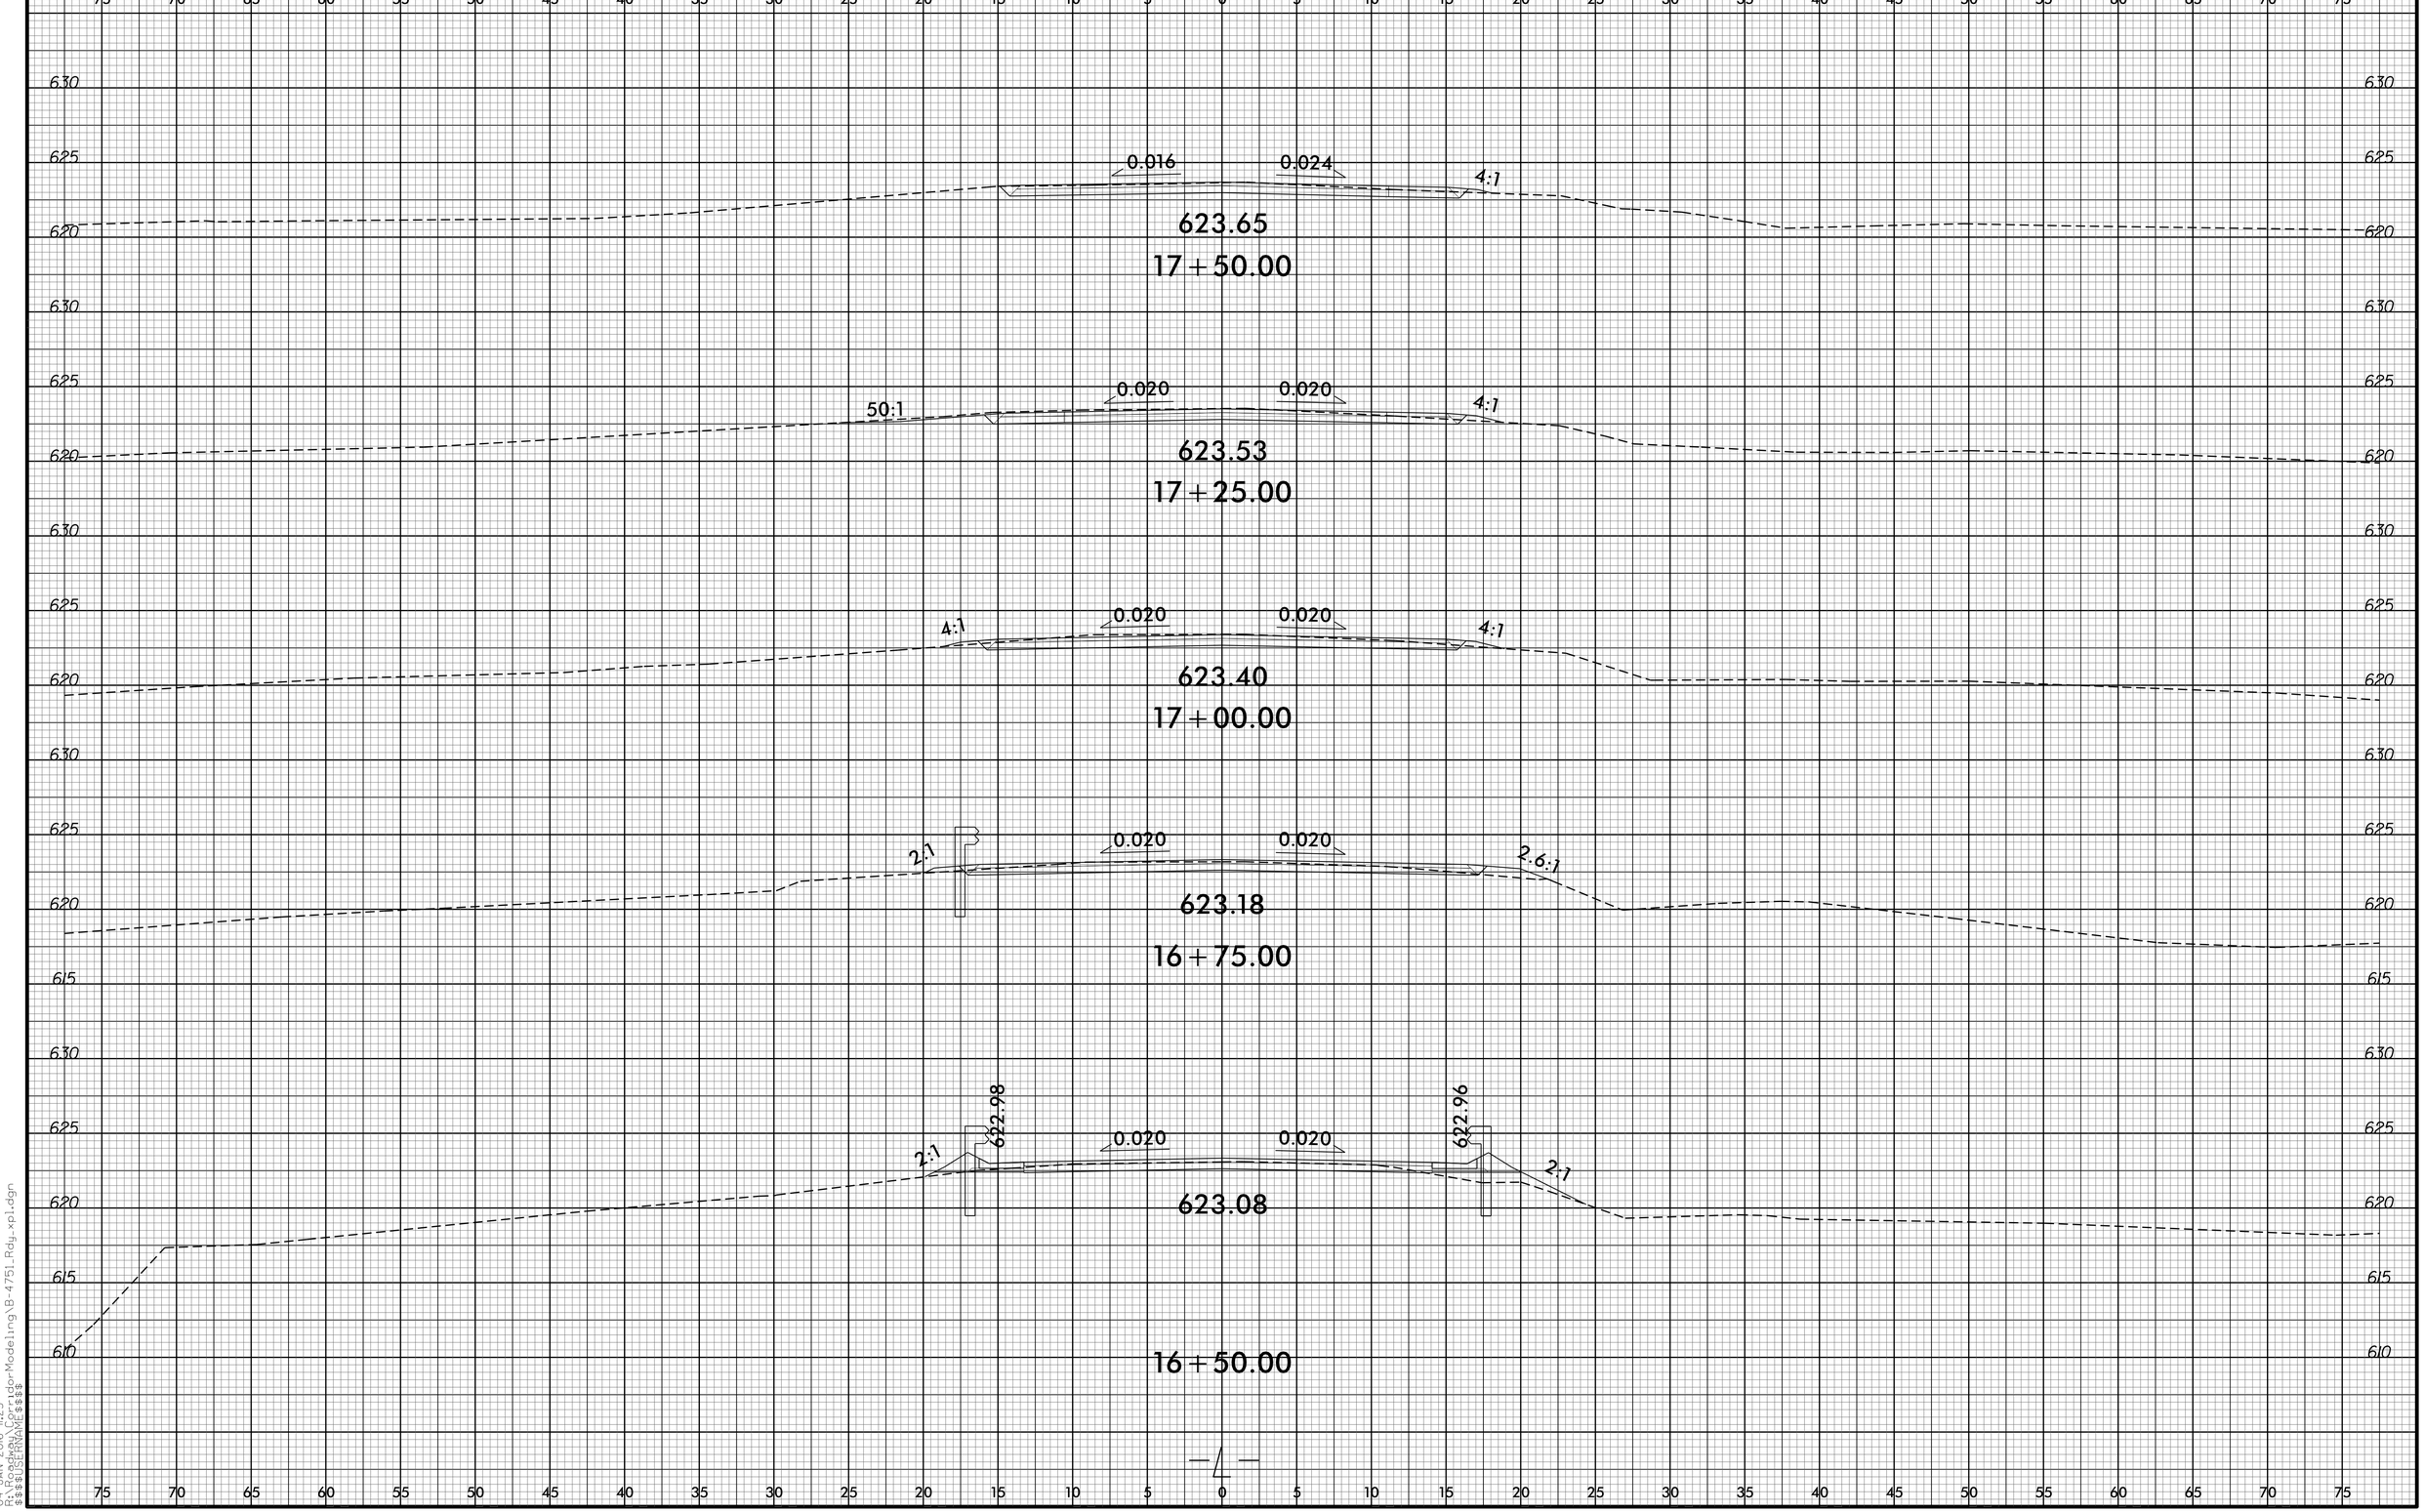

8/23/99

04-JAN-2016 1:25
$$$$USERNAME$$$$
