TIP NO.	SHEET NO.
I-5788	PMP-20

APPROVED: DocuSigned by: Ayman Alqudwah F32AC5CAF965472...

DATE: 12/8/2015

SEAL

NORTH CAROLINA PROFESSIONAL SEAL 028387 ENGINEER AYMAN I. ALQUDWAH

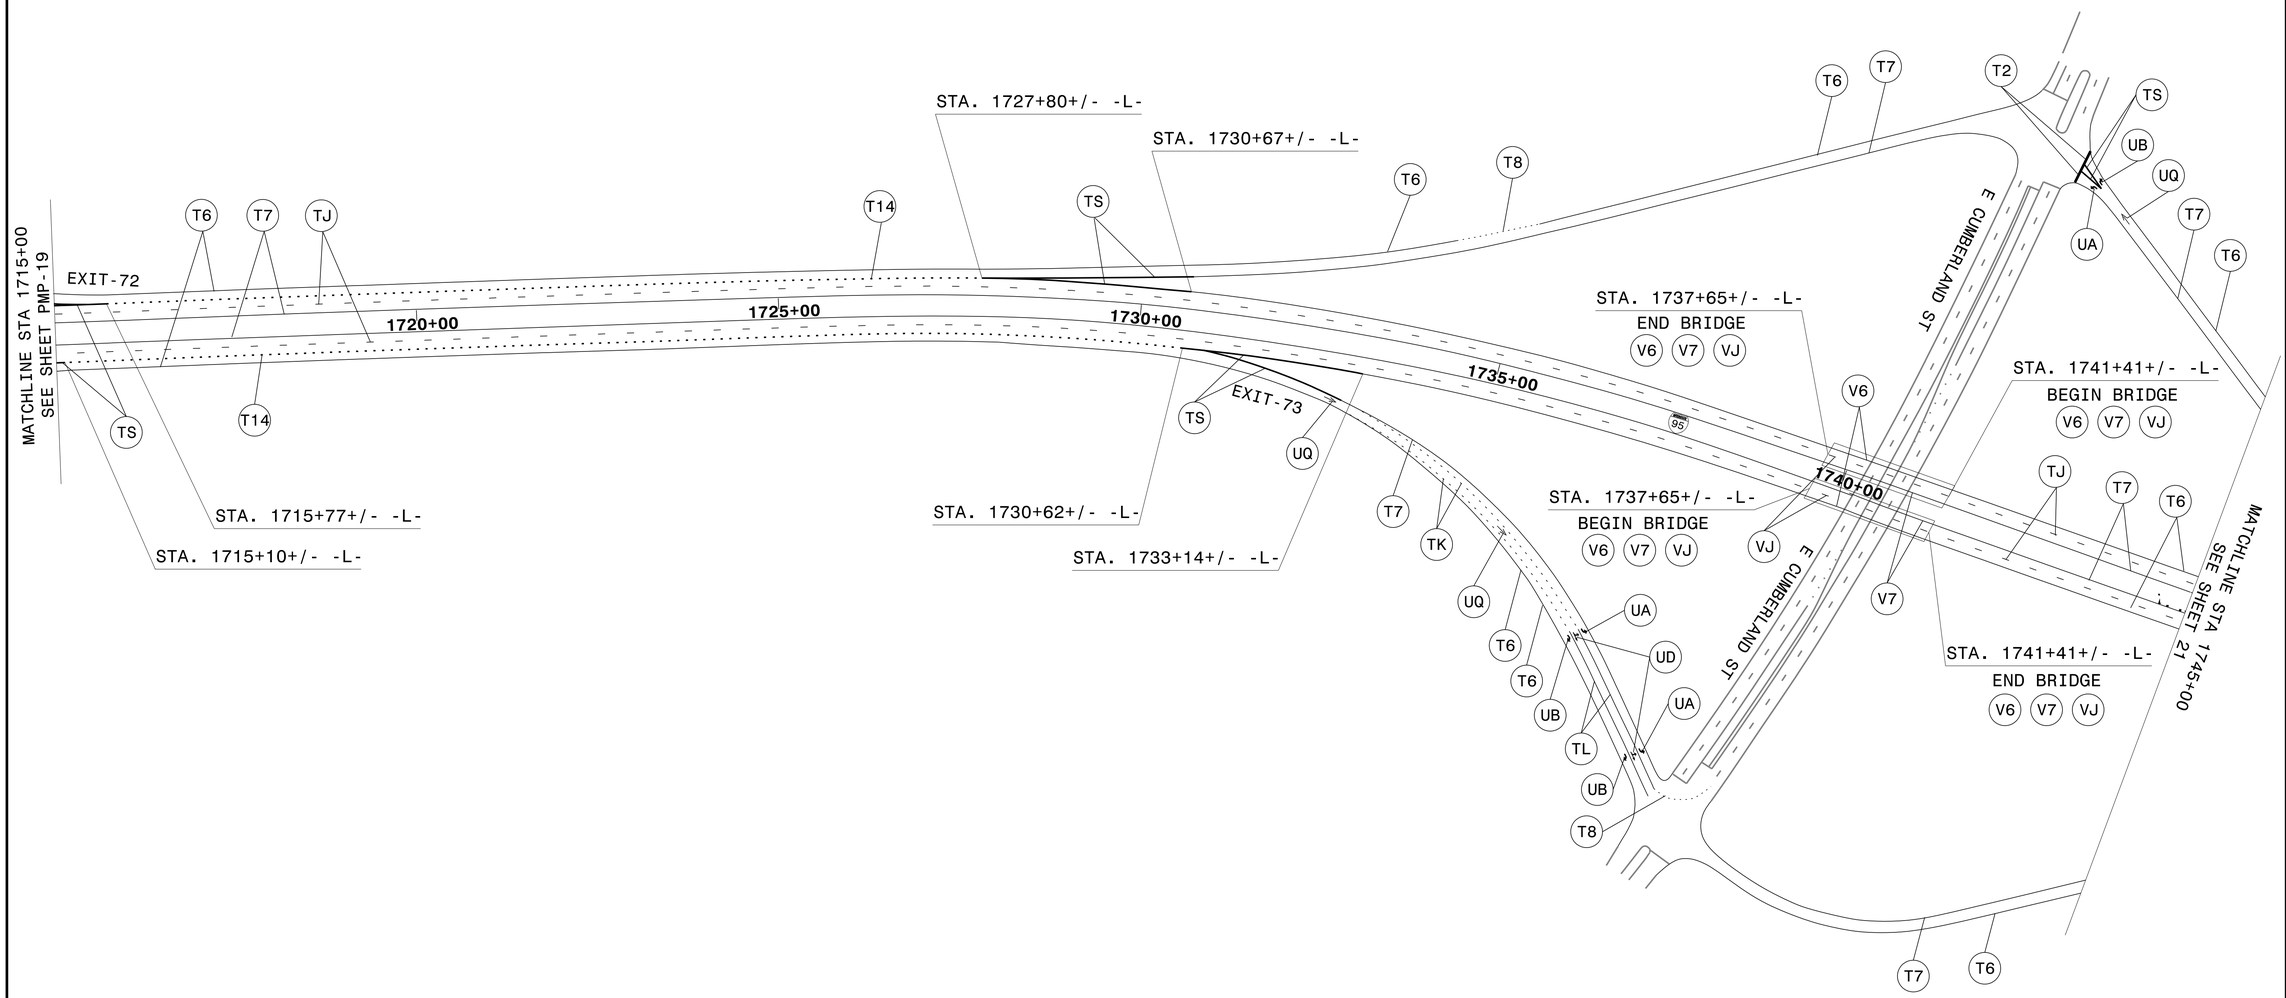

PAVEMENT MARKING DETAIL