15-MAR-2016 15:32
$$$$$$$$$$$$$$$$$$$$$$$$$DGN$$$$$$$$$$$$$$$$$$$$$$$$
warafat AT SD-290338

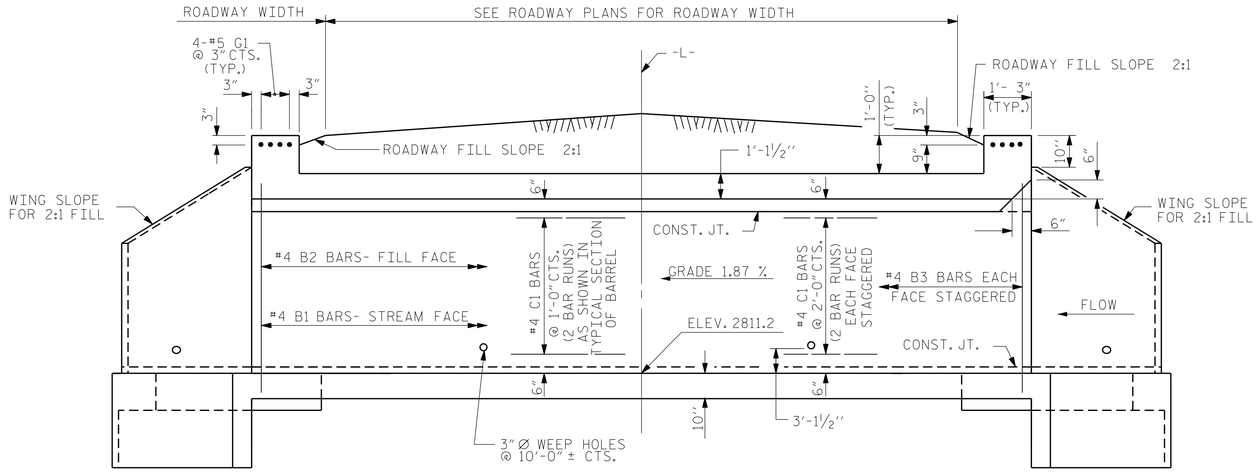

CULVERT SECTION NORMAL TO ROADWAY

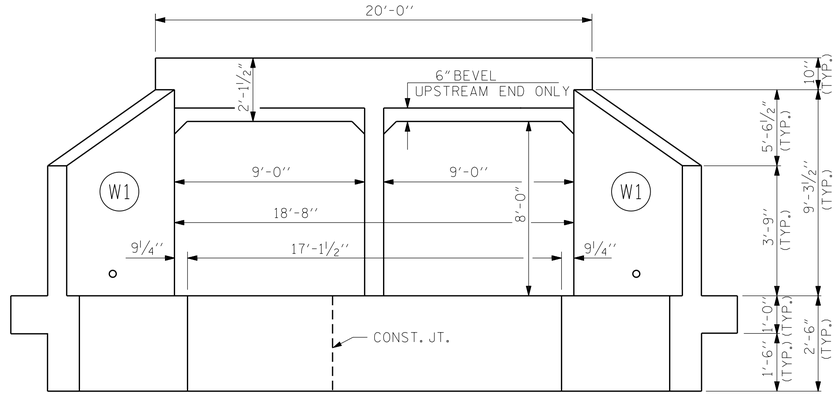

INLET END ELEVATION

I HEREBY CERTIFY THESE PLANS ARE THE AS BUILT PLANS

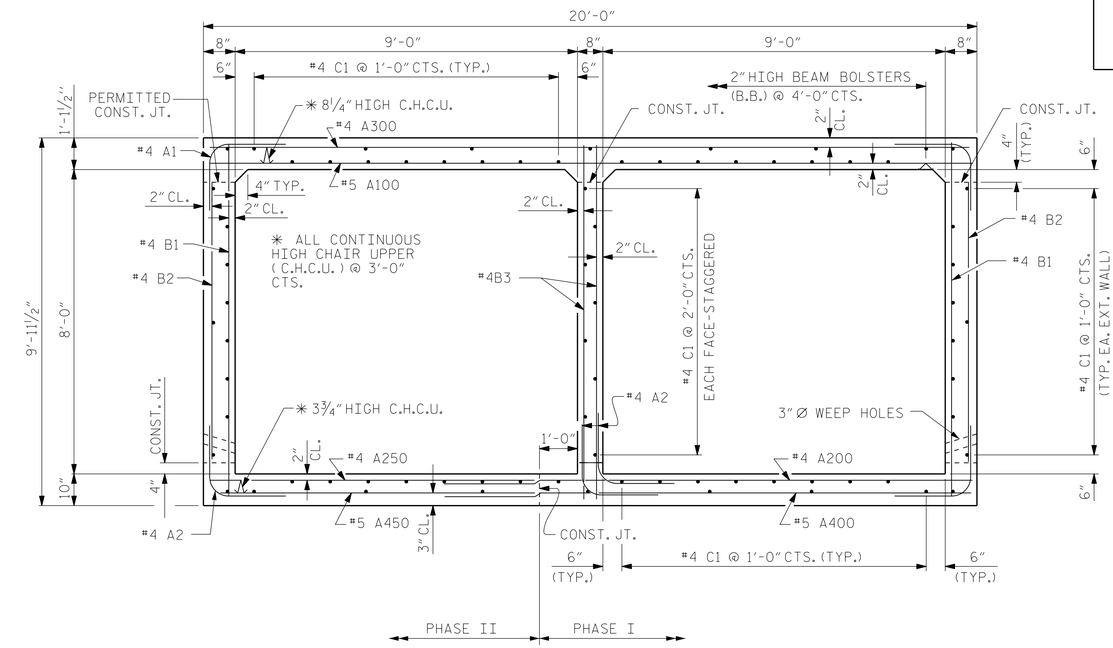

RIGHT ANGLE SECTION OF BARREL

THERE ARE 76 "C" BARS IN SECTION OF BARREL.
(LOOKING DOWNSTREAM)

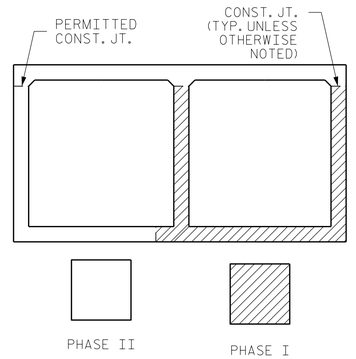

PHASING SEQUENCE

LOOKING DOWNSTREAM

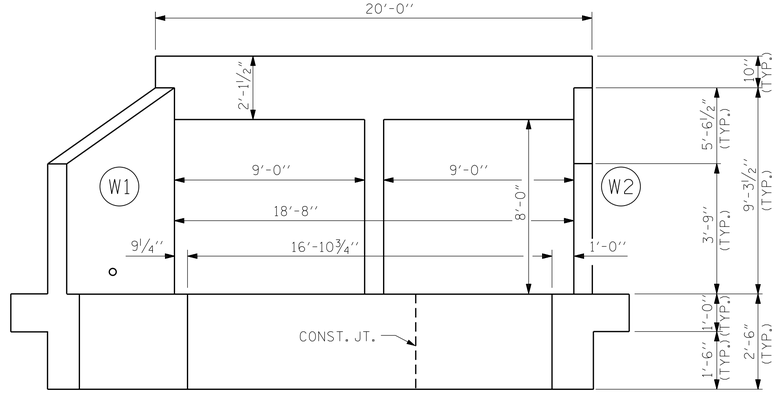

OUTLET END ELEVATION

PROJECT NO. B-5147

ASHE COUNTY

STATION: 10+66.00 -L-

SHEET 2 OF 9

STATE OF NORTH CAROLINA
DEPARTMENT OF TRANSPORTATION
RALEIGH

DOUBLE 9 FT. X 8 FT. CONCRETE BOX CULVERT 90°-00'-00" SKEW

NORTH CAROLINA PROFESSIONAL SEAL 17230 ENGINEER WAEL S. ARAFAT

DocuSigned by: Wael Arafat 4139C12A32AB406...

3/17/2016

DRAWN BY : V.X. NGUYEN DATE : 12/7/15
CHECKED BY : H.T. BARBOUR DATE : 1/4/16
DESIGN ENGINEER OF RECORD: A. M. LEE DATE : 1/26/16

DOCUMENT NOT CONSIDERED FINAL UNLESS ALL SIGNATURES COMPLETED

REVISIONS						SHEET NO.
NO.	BY:	DATE:	NO.	BY:	DATE:	C-2
1			3			TOTAL SHEETS
2			4			9