DocuSign Envelope ID: F17910F4-1872-4F36-82CA-51E95744D367

PROJECT REFERENCE NO.	SHEET NO.
U-2524D	2C-1

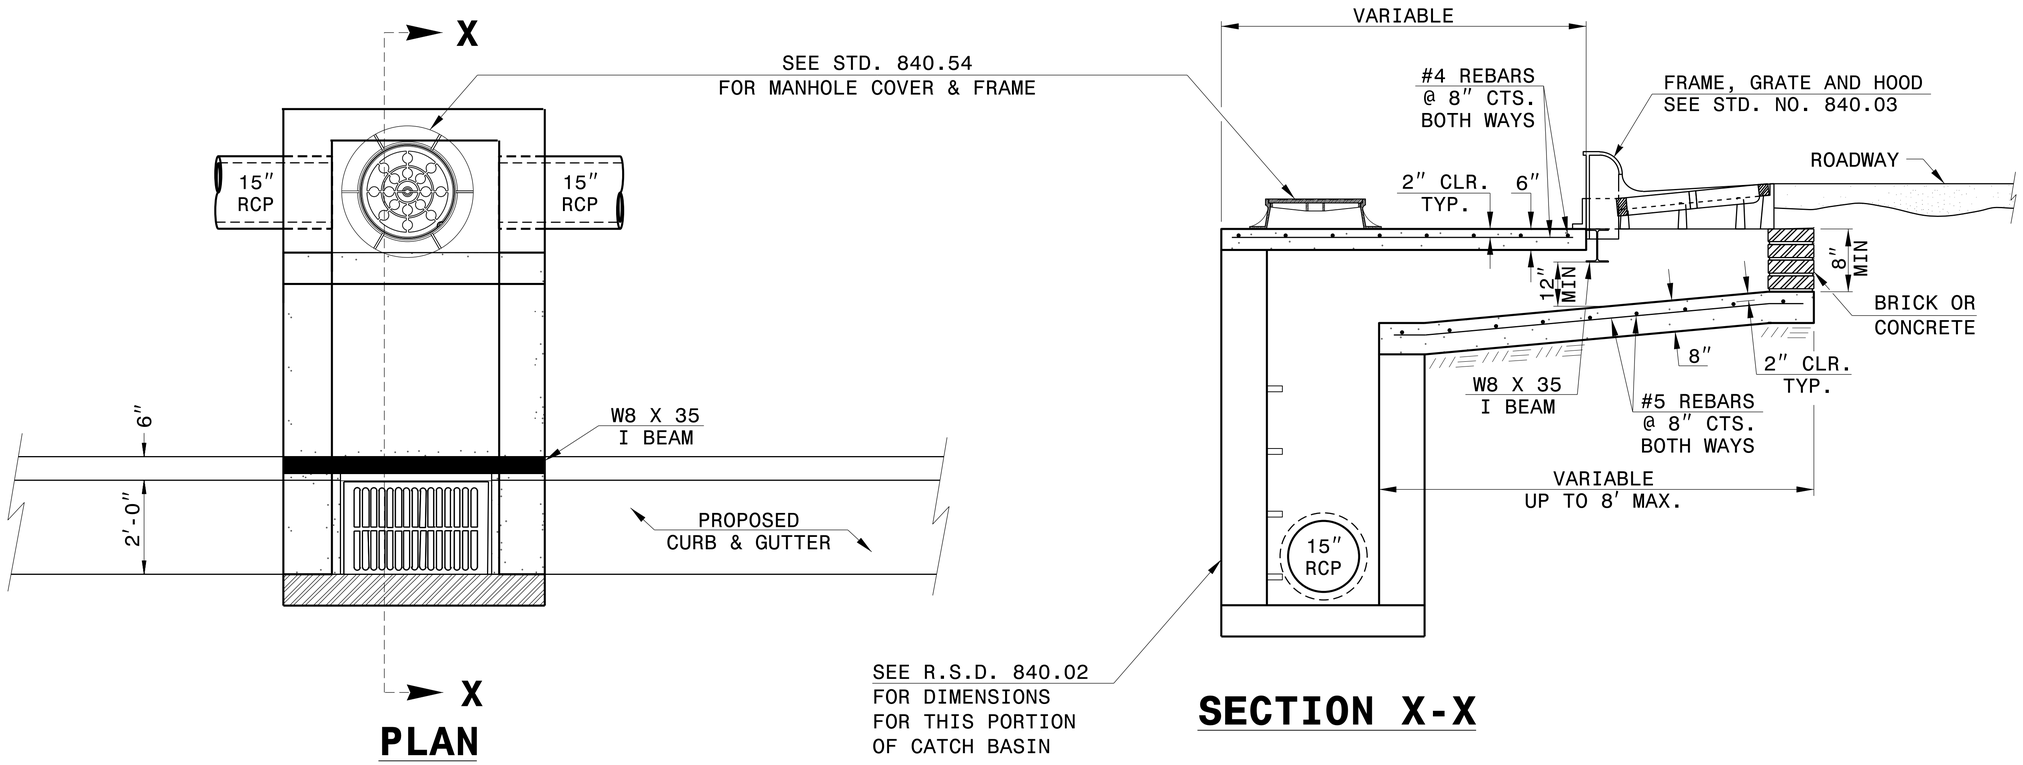

NOTES:

MORTAR JOINTS ½" TO ¼" THICK.

USE CLASS "B" CONCRETE THROUGHOUT.

USE TYPE "E", "F" AND "G" GRATES UNLESS OTHERWISE INDICATED.

USE BRICK OR CONCRETE BLOCK WHICH COMPLIES WITH THE REQUIREMENTS OF SECTION 840 OF THE STANDARD SPECIFICATIONS.

CHAMFER ALL EXPOSED CORNERS 1".

DRAWING NOT TO SCALE.

PROVIDE ALL CATCH BASINS OVER 3'-6" IN DEPTH WITH STEPS 12" ON CENTER. USE STEPS WHICH COMPLY WITH STD. DRAWING 840.66

NORTH CAROLINA PROFESSIONAL SEAL 022966 ENGINEER Wesley S. Howerton

6/2/2016

DOCUMENT NOT CONSIDERED FINAL UNLESS ALL SIGNATURES COMPLETED

CONTRACT STANDARDS AND DEVELOPMENT UNIT
Office 919-707-6950 FAX 919-250-4119

PROPOSED OFFSET CATCH BASIN

ORIGINAL BY: DATE:
MODIFIED BY: K. KEMPF DATE: 11/13/15
CHECKED BY: DATE:
FILE SPEC.: nbritt/english/hydro/840d06 offset boxes.dgn