8/17/99

REVISIONS

NO WATER OR SEWER CONFLICTS ARE ANTICIPATED ON THIS SHEET

PROJECT REFERENCE NO.	SHEET NO.
U-2524D	UC-13

DESIGNED BY: DMP
DRAWN BY: DMP
CHECKED BY: DMP
APPROVED BY:
REVISED:

NORTH CAROLINA DEPARTMENT OF TRANSPORTATION

UTILITIES ENGINEERING SEC.
PHONE: (919) 707-6690
FAX: (919) 250-4151

NORTH CAROLINA PROFESSIONAL ENGINEER SEAL 26457 ANDREW P. LARRICK
DocuSigned by: Andrew P. Larrick 0E5A8434214E457...
5/10/2016

UTILITY CONSTRUCTION PLANS ONLY

UTILITY CONSTRUCTION

DOCUMENT NOT CONSIDERED FINAL UNLESS ALL SIGNATURES COMPLETED

25 0 50

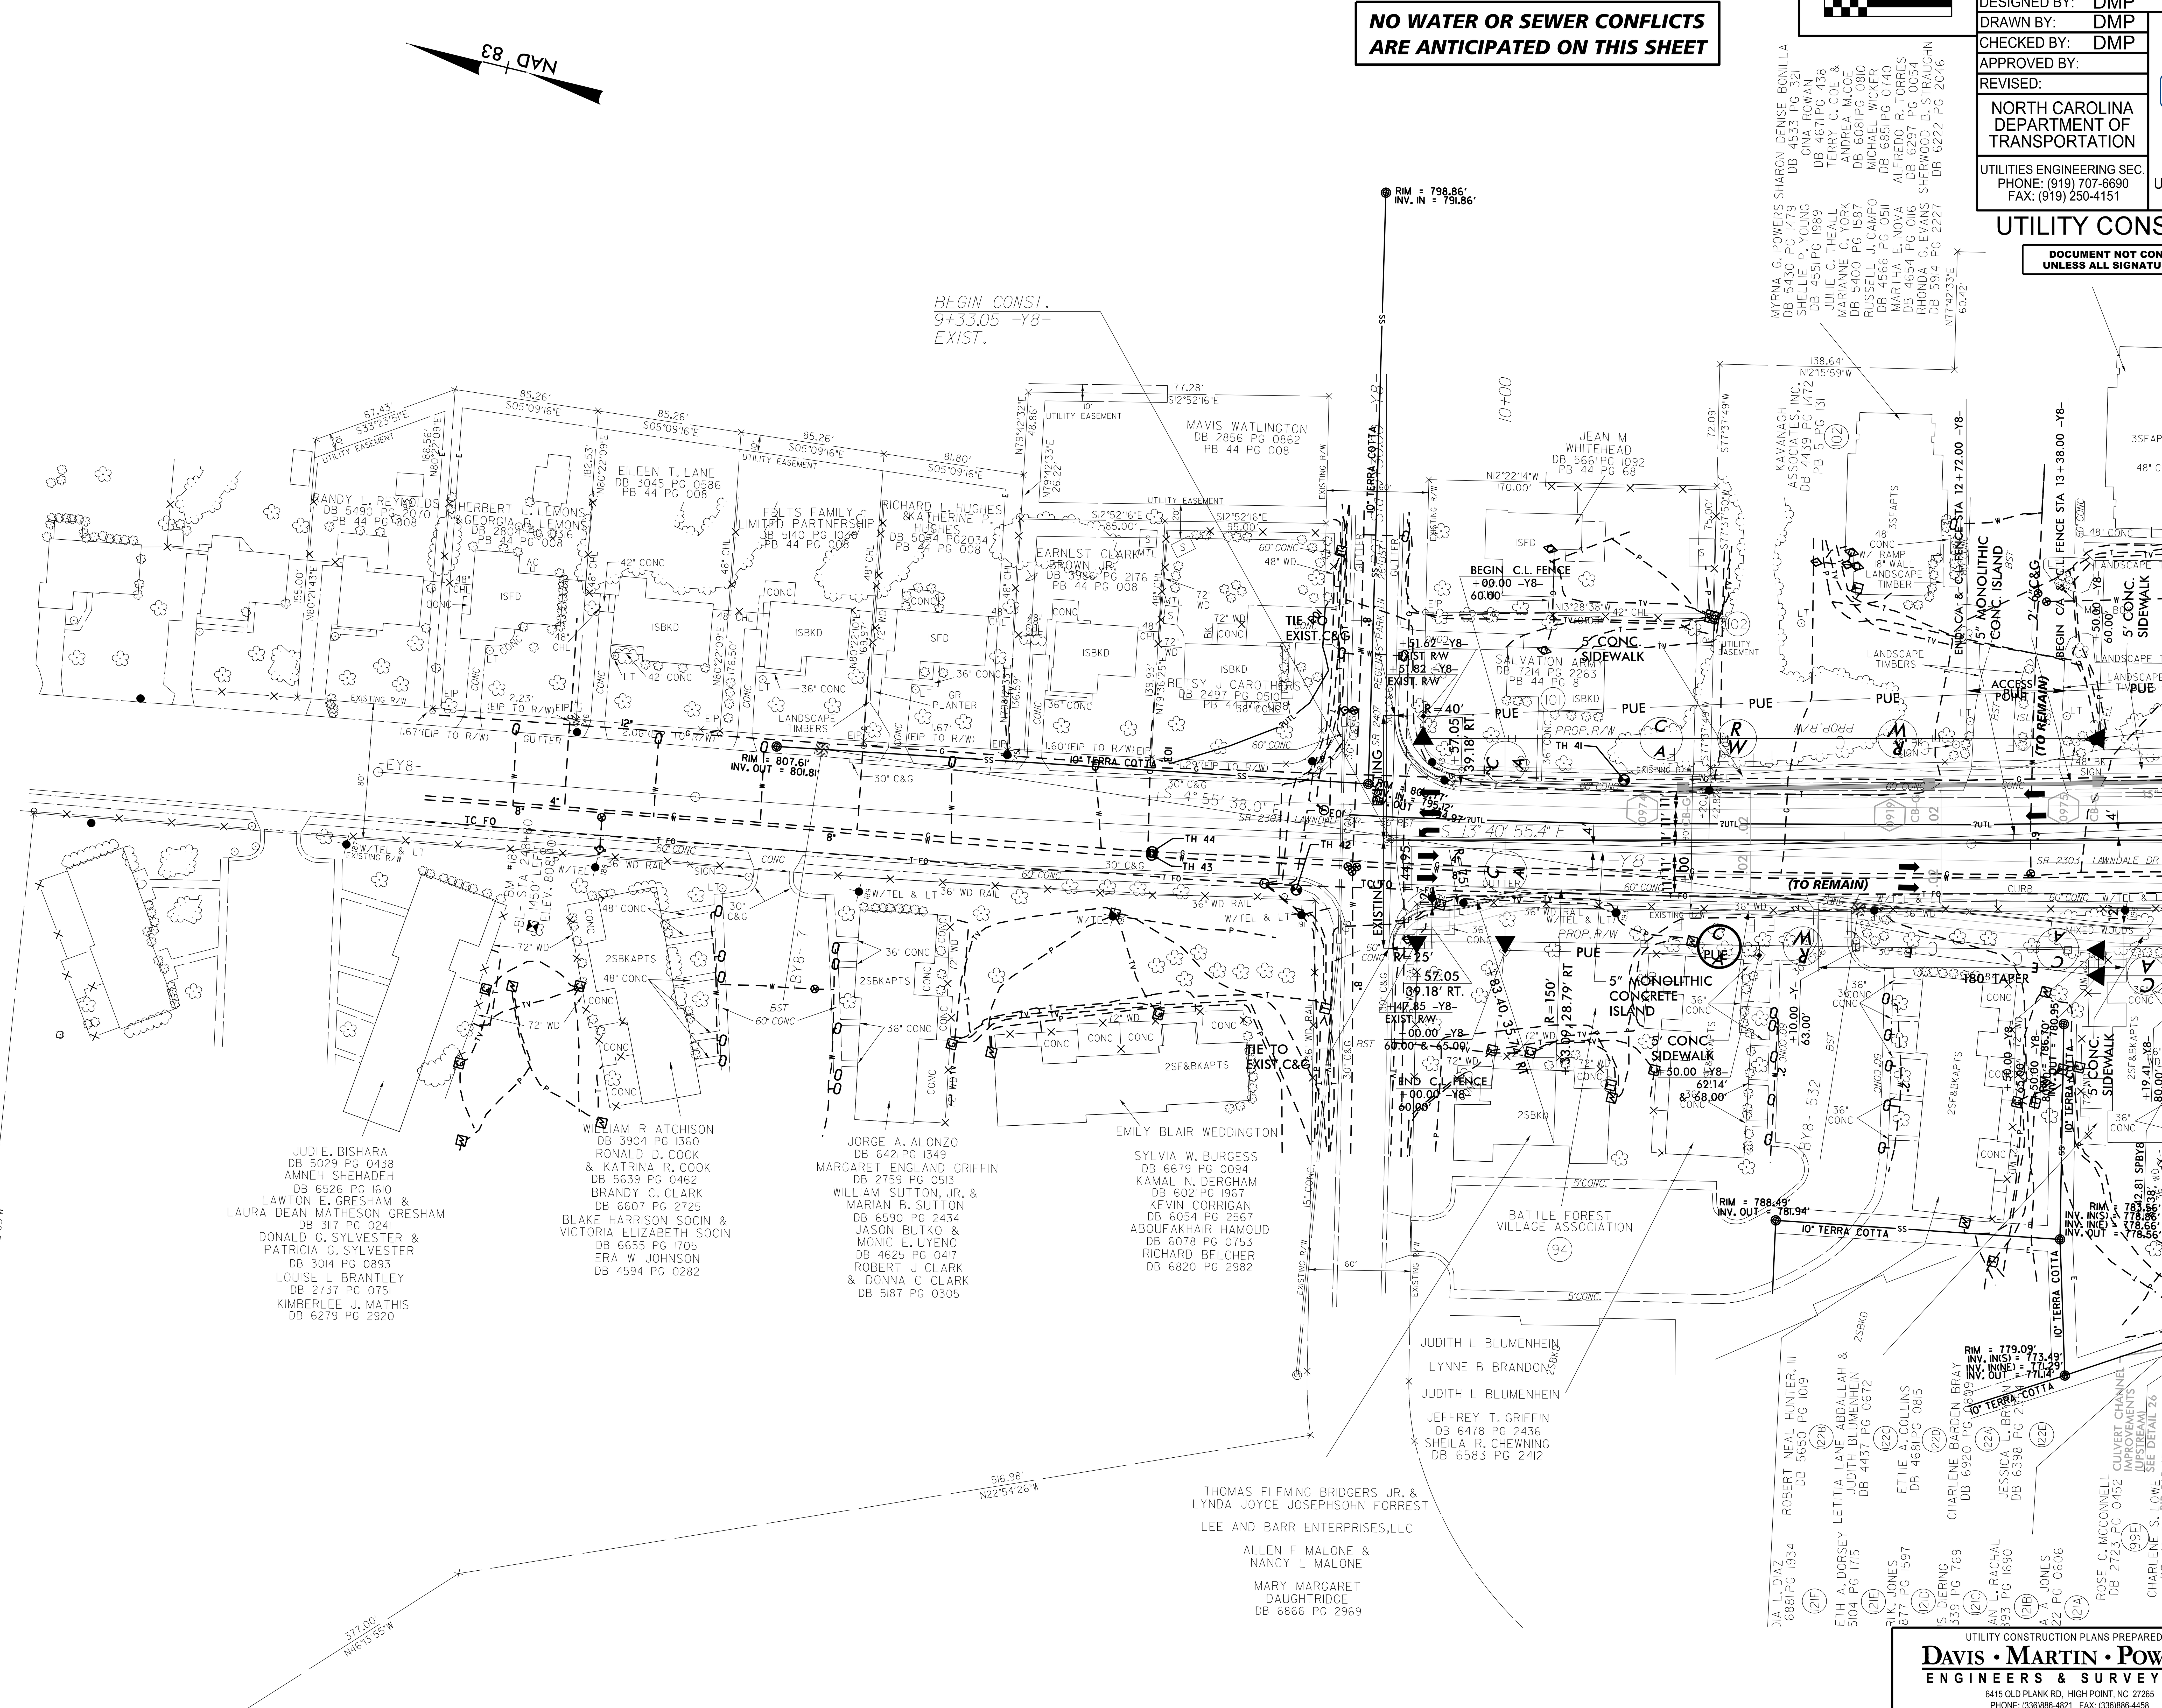

MATCH LINE -Y8- STA 14+00 SEE SHEET UC-9B

UTILITY CONSTRUCTION PLANS PREPARED BY:
DAVIS · MARTIN · POWELL ENGINEERS & SURVEYORS
dmp
6415 OLD PLANK RD, HIGH POINT, NC 27265
PHONE: (336)886-4821 FAX: (336)886-4458
WWW.DMP-INC.COM LICENSE: F-0245

$$$$$$SYSTIME$$$$$
$$$$$$$$$$DGN$$$$$$$$$$$$$$$
$$$$USERNAME$$$$