DocuSign Envelope ID: 49DE7204-C6E8-4096-A0EC-B91BAEB3DCEF

TIP NO.	SHEET NO.
R-2915C	PMP-7

APPROVED: DocuSigned by: Joseph Kopaskie 9CD6EAEF80A54FA...

DATE: 6/29/2016

SEAL

NORTH CAROLINA PROFESSIONAL ENGINEER SEAL 029669 JOSEPH B. KOPASKIE

DOCUMENT NOT CONSIDERED FINAL UNLESS ALL SIGNATURES COMPLETED

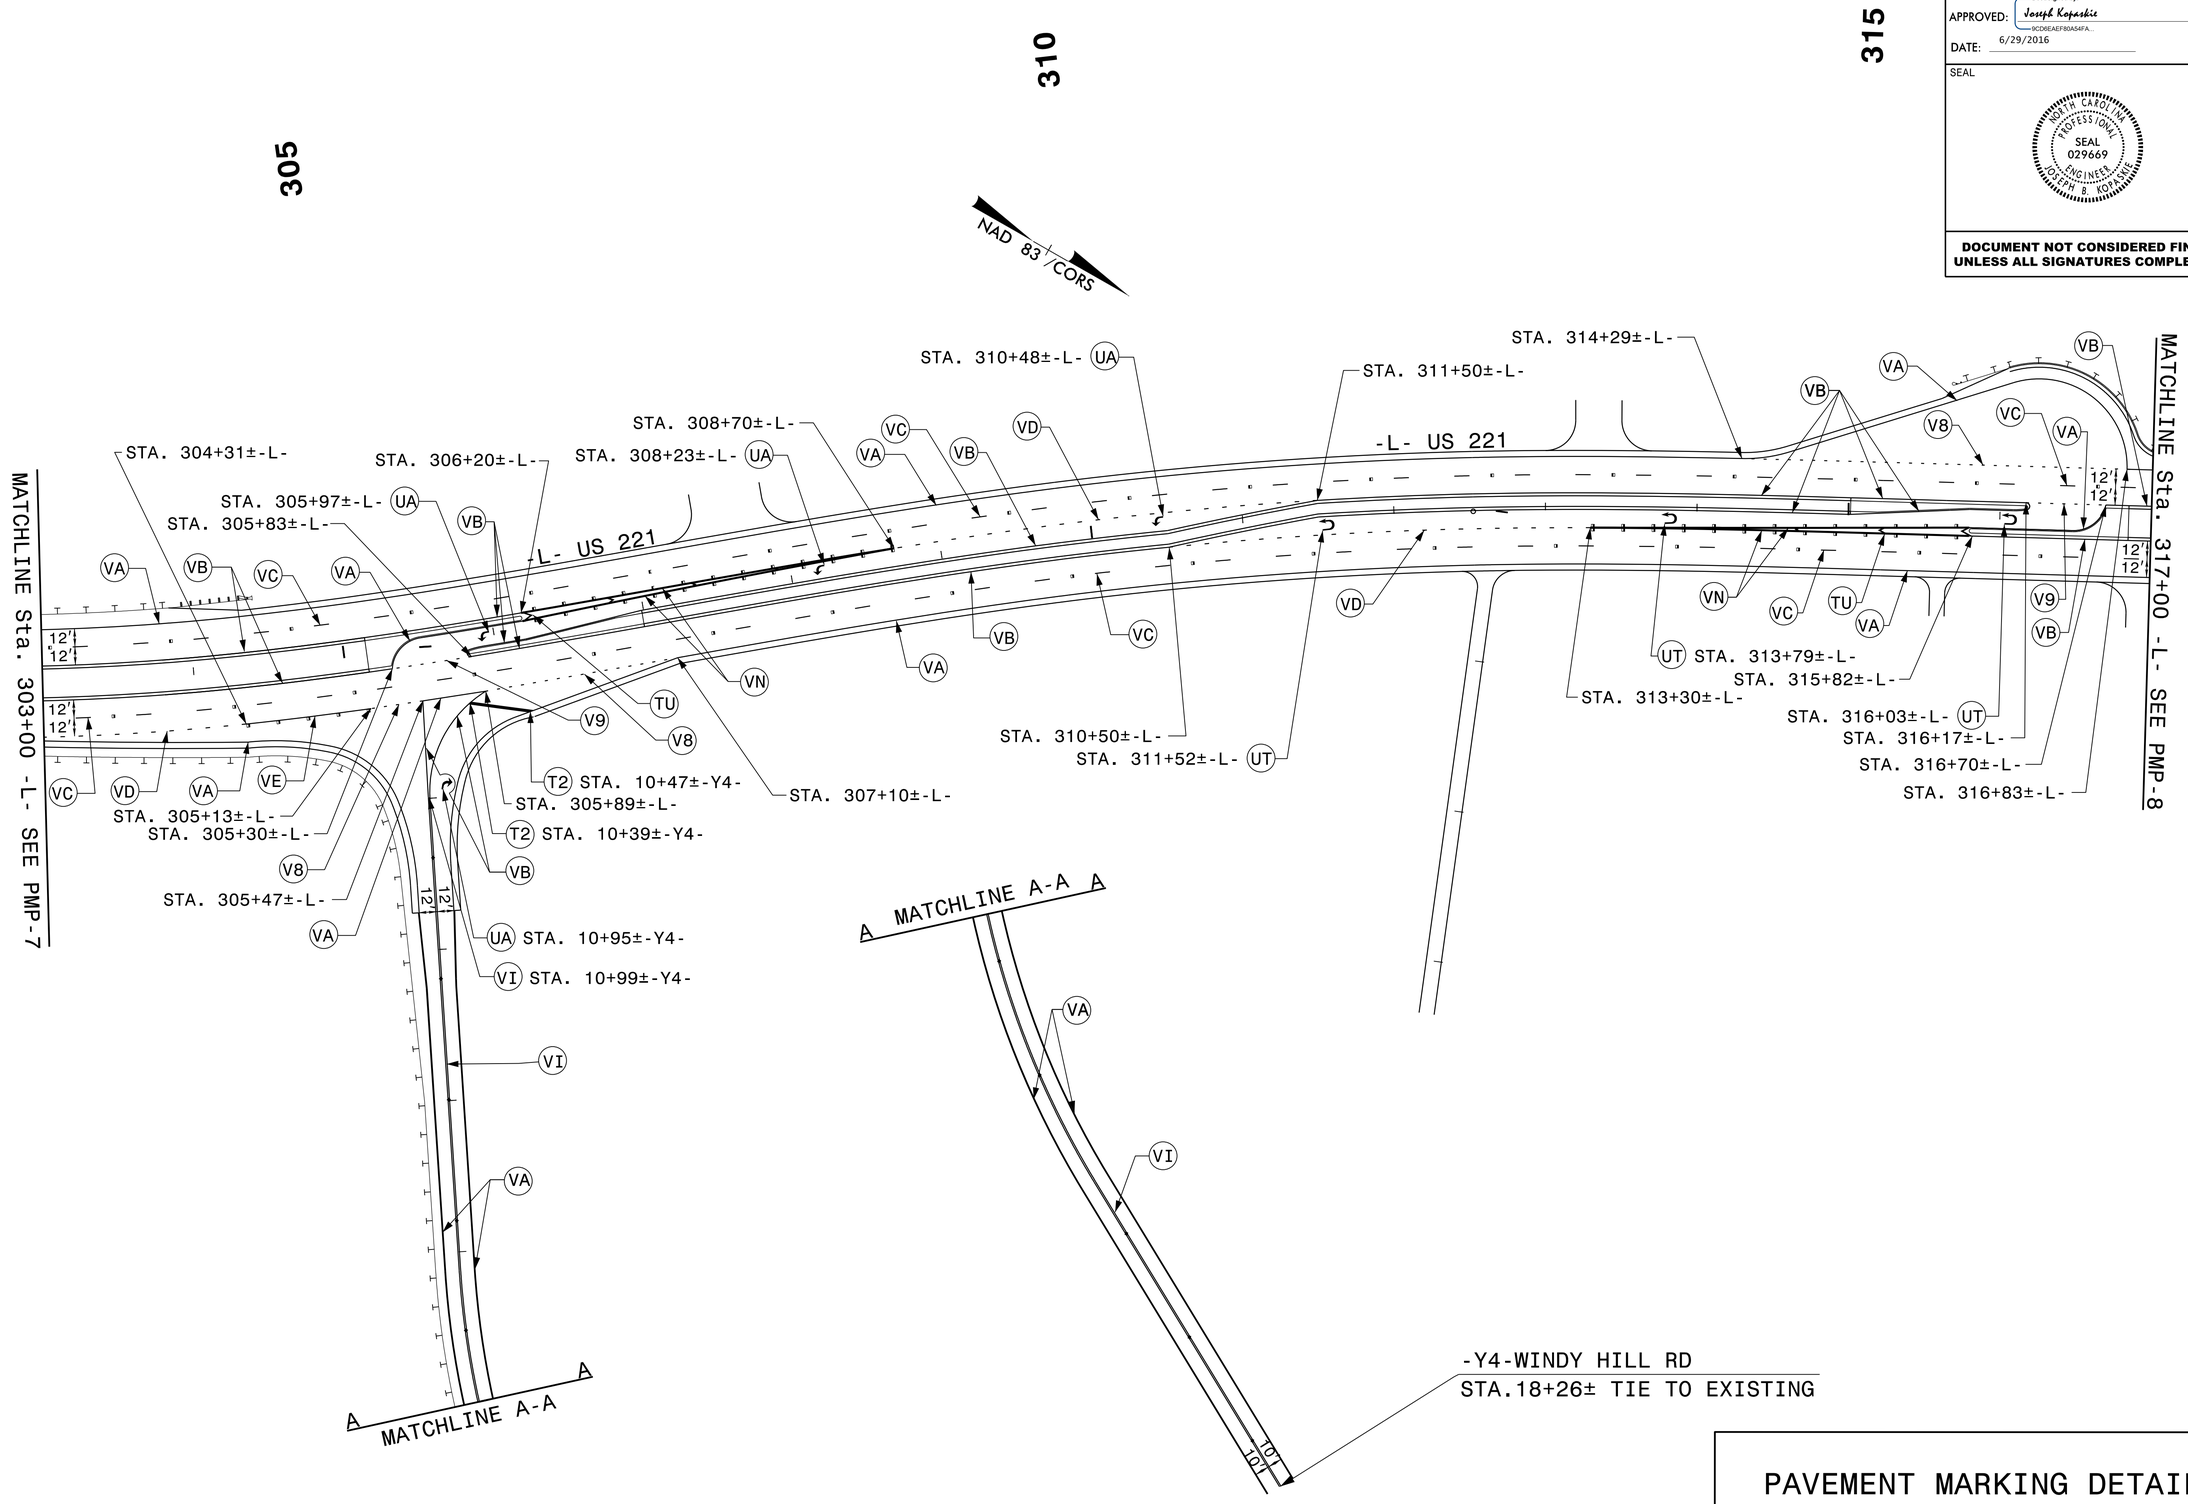

PAVEMENT MARKING DETAIL

6/29/2016
...\Pavement Marking\PM-7.dgn
USER:Fkeys