T.I.P. NO.	SHEET NO.
R-3826	SIGN-9

APPROVED: Docusigned by: Michael T. Ragsdale 018C3480C2B9460...

DATE: 9/20/2016

SEAL

NORTH CAROLINA PROFESSIONAL SEAL 15876 ENGINEER MICHAEL T. RAGSDALE

DOCUMENT NOT CONSIDERED FINAL UNLESS ALL SIGNATURES COMPLETED

HDR | ICA
5121 Kingdom Way,
Suite 100
Raleigh, NC 27607
NC License No: P-0258

PROPOSED SIGNS

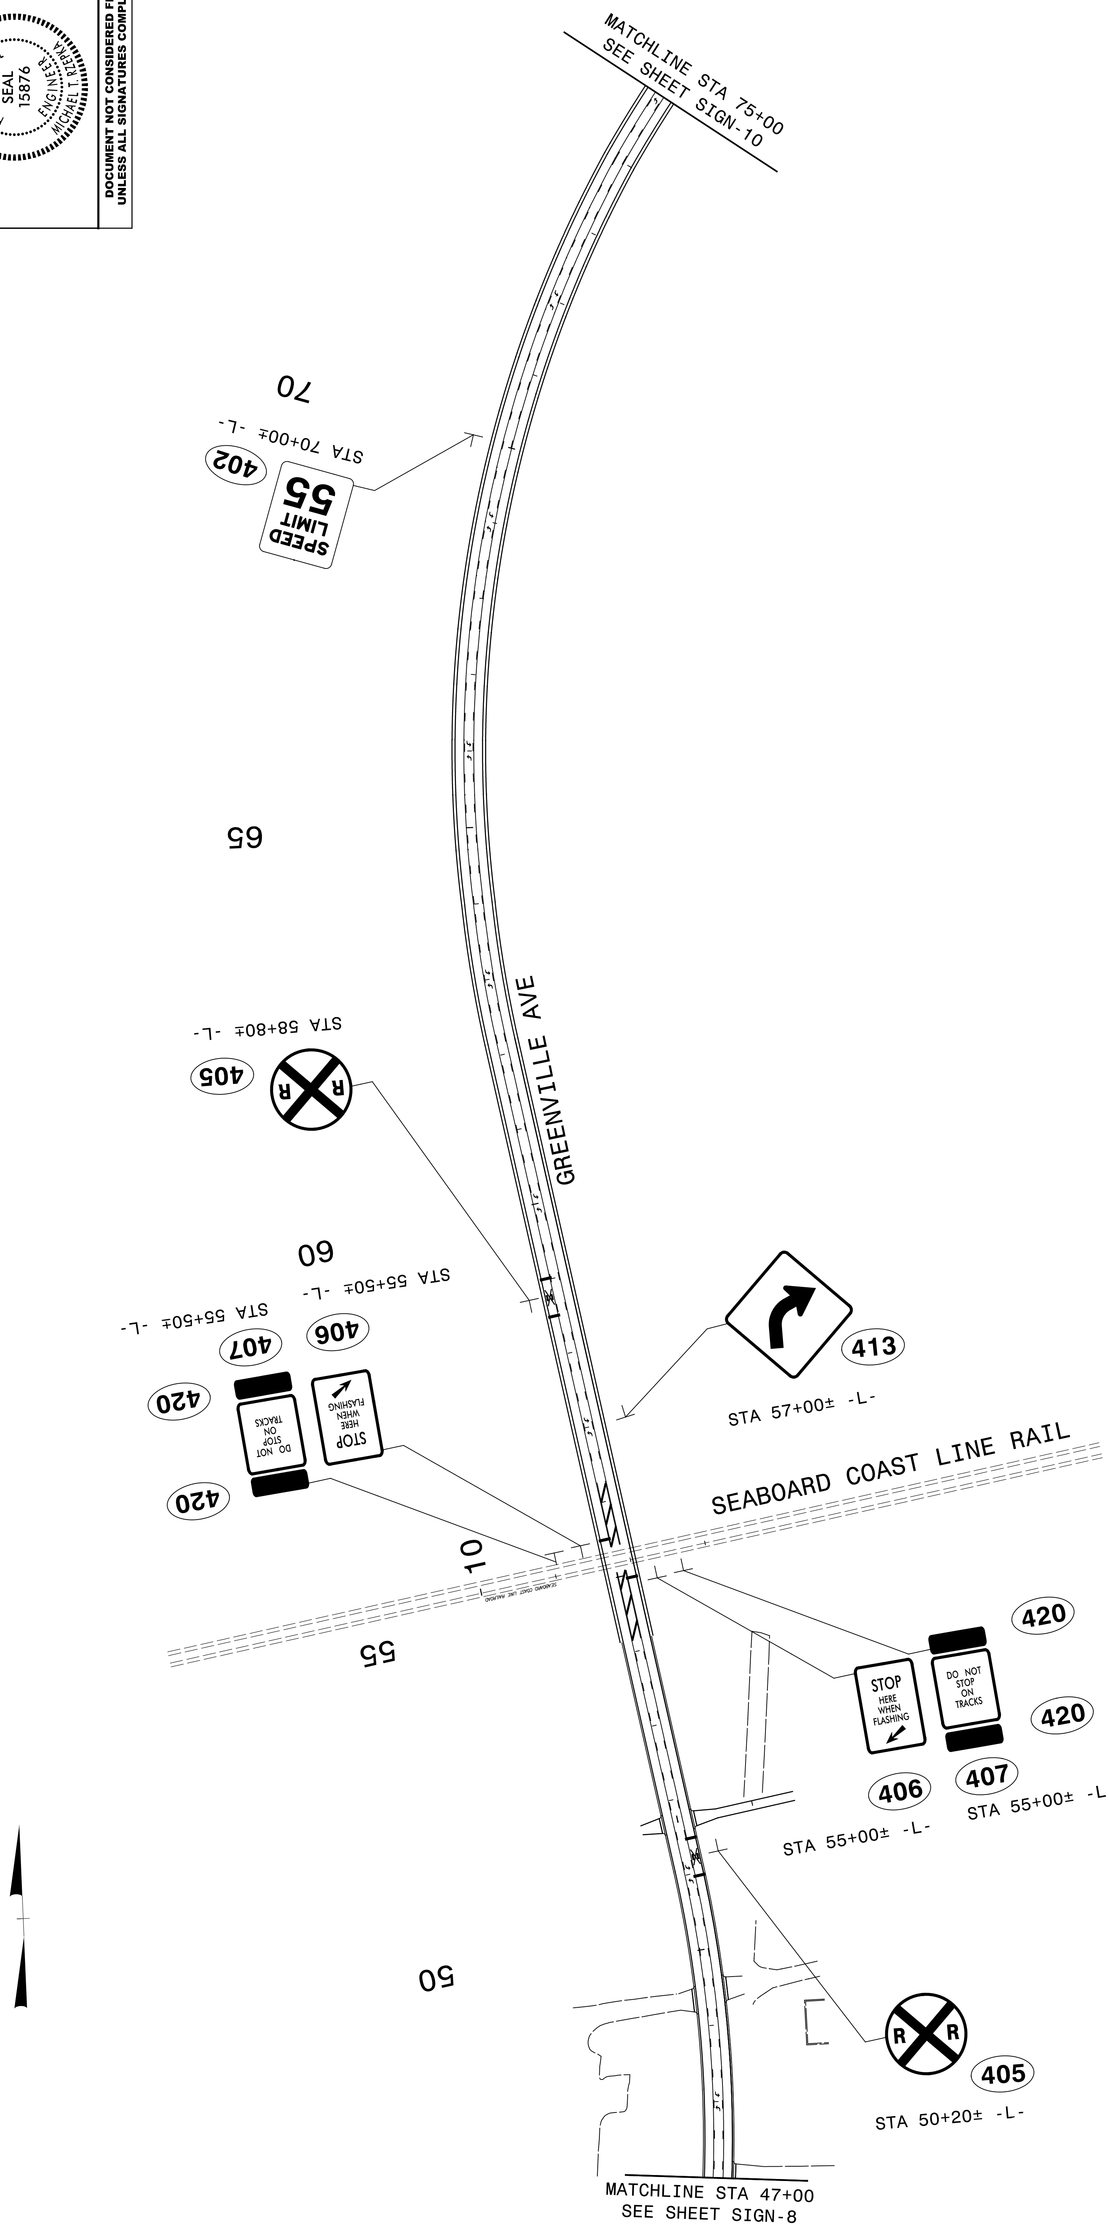

9/20/2016
H:\signing\3826_sgn_prop_dtl_02.dgn
Florence & Hutcheson, Inc.

DocuSign Envelope ID: C0E2220C-EE29-435D-AFDB-7625794142A4