| PROJECT REFERENCE NO. | SHEET NO. |
|---|---|
| 2017CPT.03.05.10671, Etc. | 10 |

# RESURFACING LIMITS, PAVEMENT MARKING AND PAVEMENT MARKER DETAILS

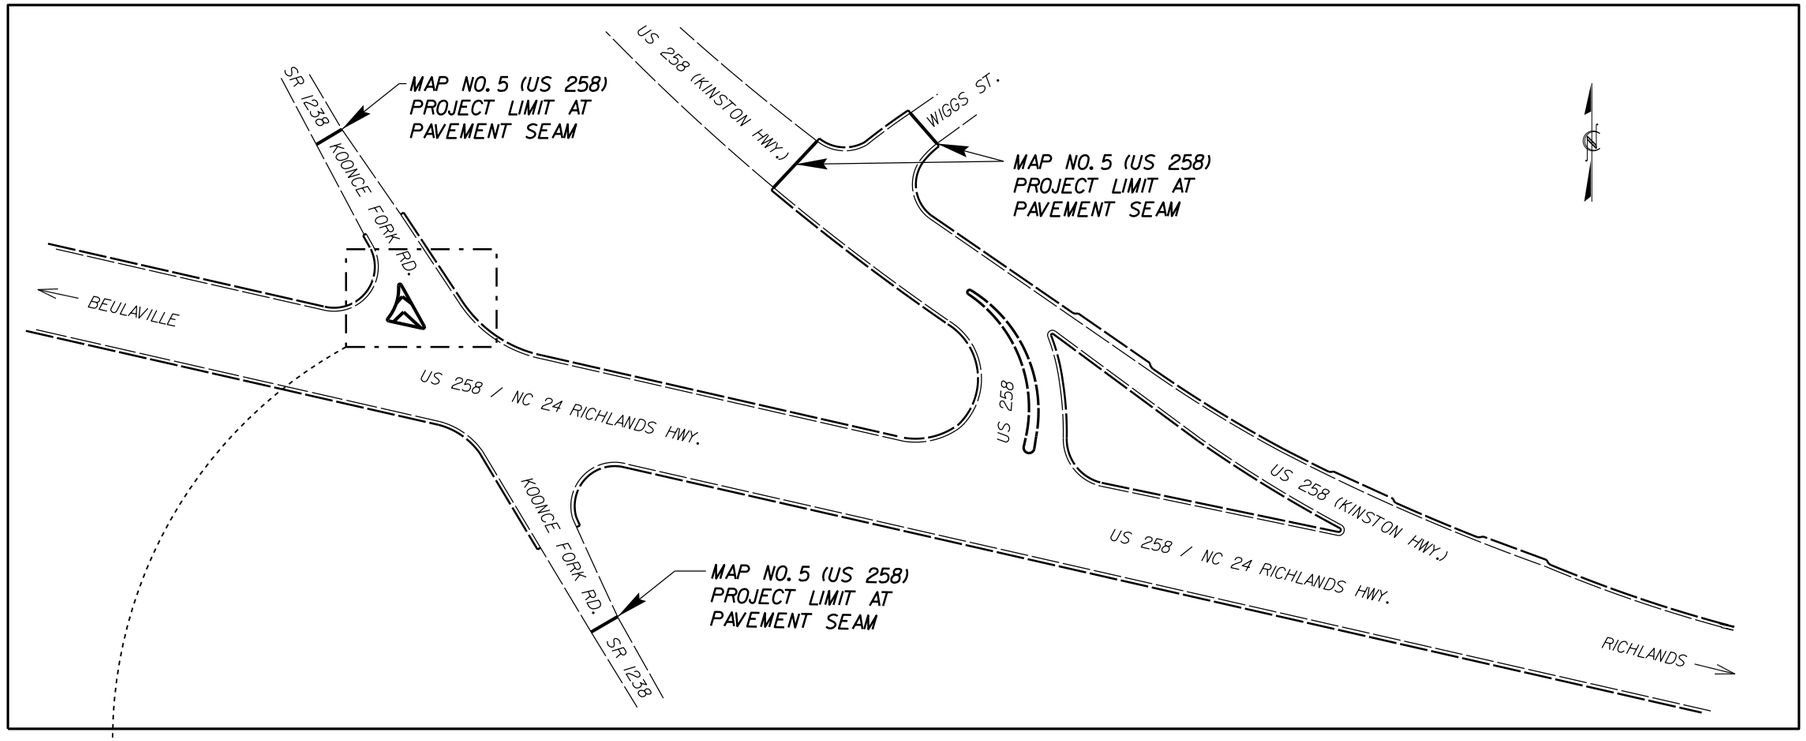


MAP NO. 5: US 258 (RICHLANDS HWY.) – MILLING & RESURFACING LIMITS AND THERMOPLASTIC PAINTED ISLAND

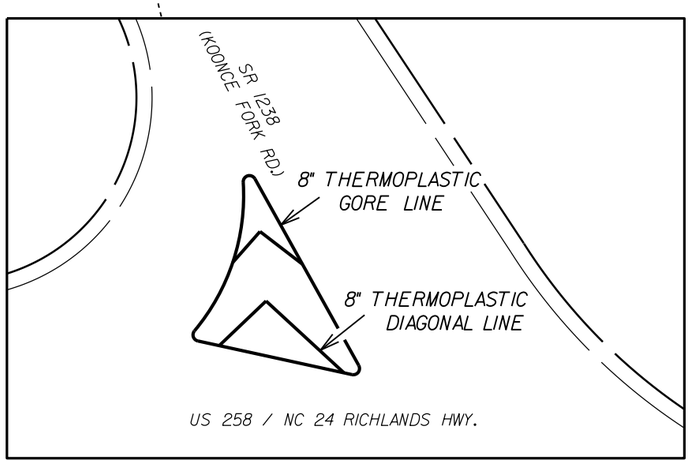


MAP NO. 5: US 258 (RICHLANDS HWY.)
DETAIL OF THERMOPLASTIC PAINTED ISLAND

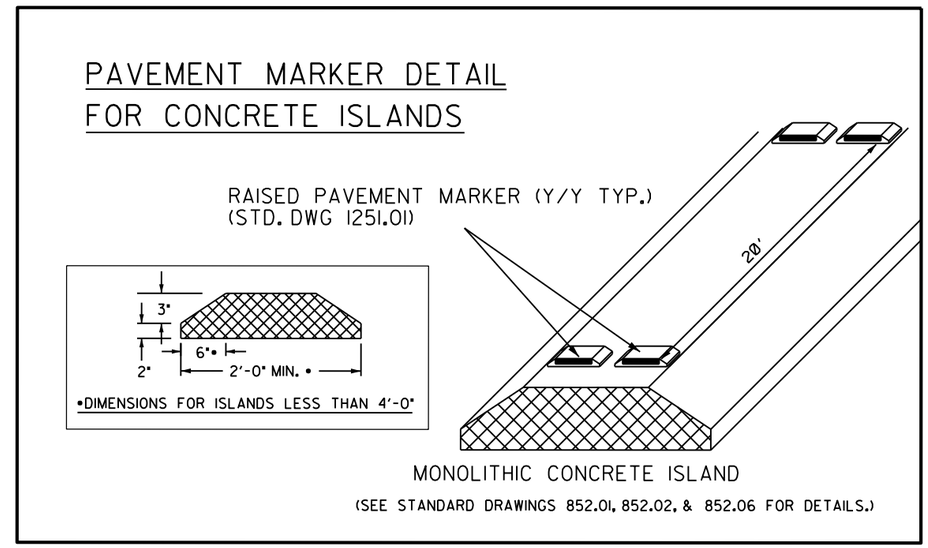


REVISIONS

8/17/99

08-NOV-2016 11:00
S:\Division Resurfacing\Resurfacing Data\2017 Resurfacing\Onslow Co\2017CPT.03.05.10671 US 258, Etc\2017CPT.03.05.10671, Etc Rdy TYP.dgn
$$$$USERNAME$$$$