PROJECT REFERENCE NO.	SHEET NO.
U-5742	Sig. 41.0

6 Phase
Fully Actuated
Fayetteville Signal System

PHASING DIAGRAM

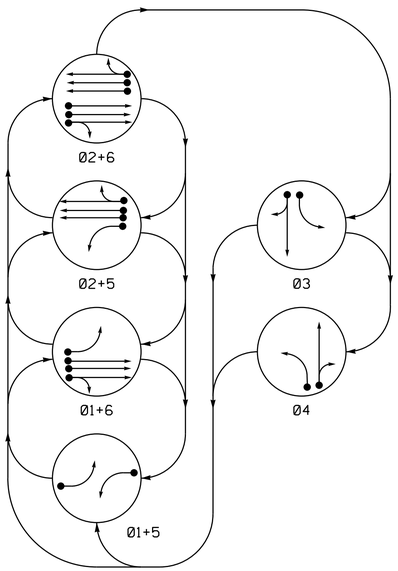

PHASING DIAGRAM DETECTION LEGEND

- DETECTED MOVEMENT
- UNDETECTED MOVEMENT (OVERLAP)
- UNSIGNALIZED MOVEMENT
- PEDESTRIAN MOVEMENT

TABLE OF OPERATION

SIGNAL FACE	PHASE 01+5	01+6	02+5	02+6	03	04	FLASH
11	←	←	~~R~~	~~R~~	~~R~~	~~R~~	~~R~~
21,22	R	R	G	G	R	R	Y
31	R	R	R	R	G ←	R	R
32	R	R	R	R	G	R	R
41	R	R	R	R	R	G ←	R
42	R	R	R	R	R	G	R
51	←	~~R~~	←	~~R~~	~~R~~	~~R~~	~~R~~
61,62	R	G	R	G	R	R	Y

SIGNAL FACE I.D.

All Heads L.E.D.

ASC/3 DETECTOR INSTALLATION CHART

DETECTOR					PROGRAMMING					SYSTEM LOOP	NEW CARD
LOOP	SIZE (FT)	DISTANCE FROM STOPBAR (FT)	TURNS	NEW LOOP	PHASE	CALLING	EXTEND TIME	DELAY TIME	TYPE		
1A	6X40	+5	2-4-2	-	1	Yes	-	-	S	-	X
2A	6X6	300	4	-	2	Yes	-	-	N	-	X
2B	6X6	300	4	-	2	Yes	-	-	N	-	X
2C	6X6	300	4	-	2	Yes	-	-	N	-	X
3A	6X60	+5	2-4-2	-	3	Yes	-	3	S	-	X
3B	6X40	+5	2-4-2	-		Yes	-				
4A	6X40	+5	2-4-2	-	4	Yes	-	3	S	-	X
4B	6X40	+5	2-4-2	-	4	Yes	-	10	S	-	X
5A	6X40	+5	2-4-2	-	5	Yes	-	-	S	-	X
6A	6X6	300	4	-	6	Yes	-	-	N	-	X
6B	6X6	300	4	-	6	Yes	-	-	N	-	X
6C	6X6	300	4	-	6	Yes	-	-	N	-	X

NOTES

1. Refer to "Roadway Standard Drawings NCDOT" dated January 2012 and "Standard Specifications for Roads and Structures" dated January 2012.
2. Do not program signal for late night flashing operation unless otherwise directed by the Engineer.
3. Phase 1 and/or phase 5 may be lagged.
4. The order of phase 3 and phase 4 may be reversed.
5. Set all detector units to presence mode.
6. In the event of loop replacement, refer to the current ITS and Signals Design Manual and submit a Plan of Record to the Signal Design Section.
7. Locate new cabinet so as not to obstruct sight distance of vehicles turning right on red.
8. Pavement markings are existing.
9. Maximum times shown in timing chart are for free-run operation only. Coordinated signal system timing values supersede these values.

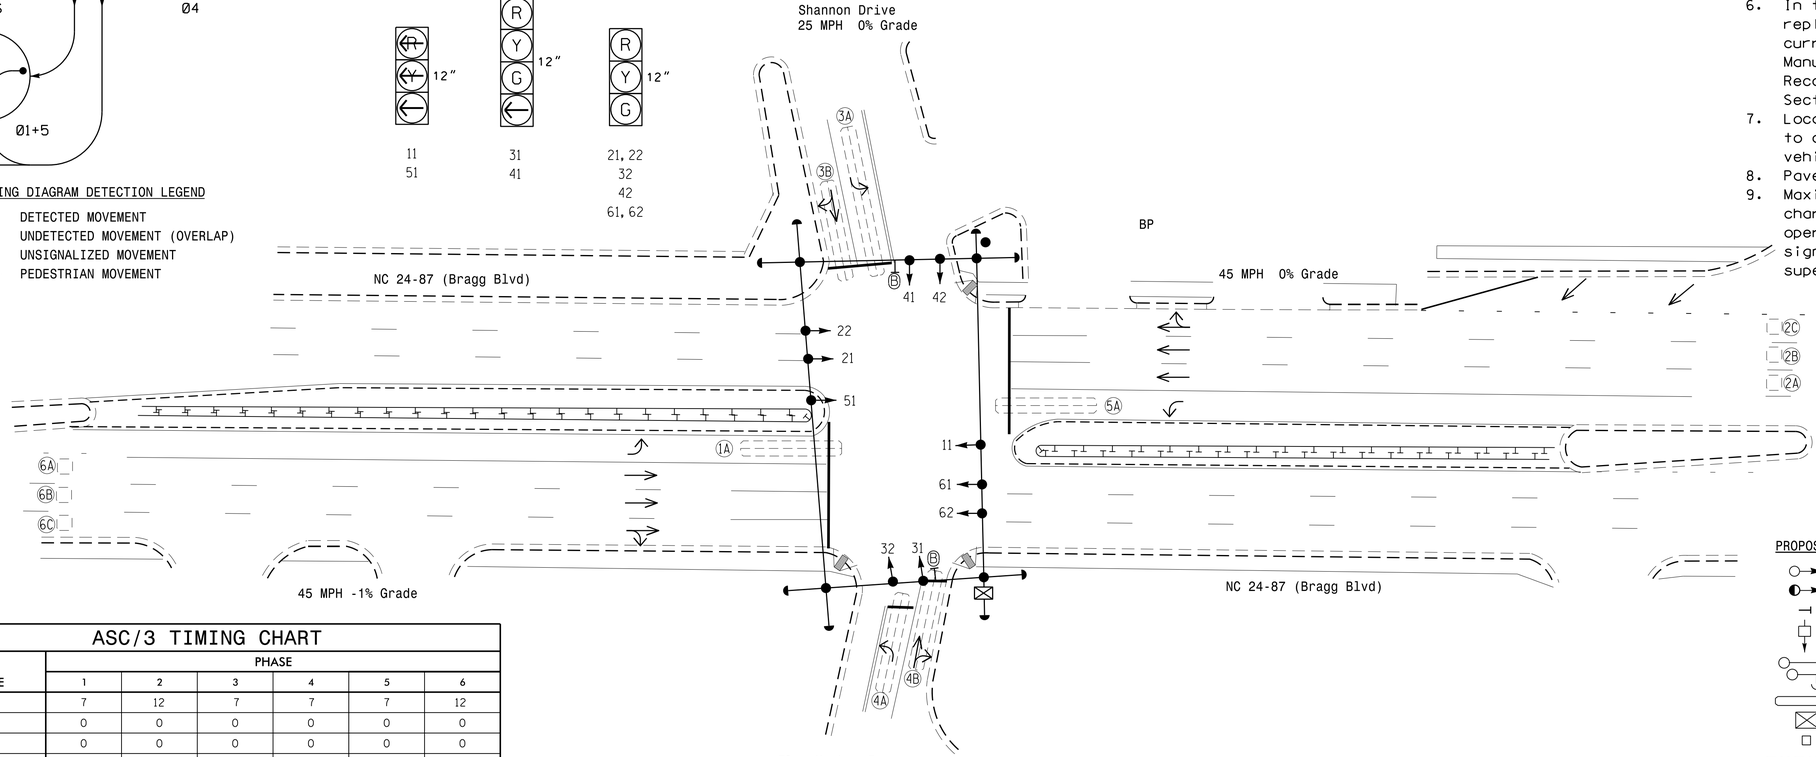

LEGEND

PROPOSED		EXISTING
○→	Traffic Signal Head	●→
◐→	Modified Signal Head	N/A
⊣	Sign	⊣
⊓	Pedestrian Signal Head With Push Button & Sign	■
○	Signal Pole with Guy	●
○	Signal Pole with Sidewalk Guy	●
▭	Inductive Loop Detector	▭
⊠	Controller & Cabinet	⊠
□	Junction Box	■
	2-in Underground Conduit	
N/A	Wheel Chair Ramp	
N/A	Guard Rail	
N/A	Right of Way	
→	Directional Arrow	→
(B)	Left Arrow "ONLY" Sign (R3-5L)	(B)

ASC/3 TIMING CHART

FEATURE	PHASE 1	2	3	4	5	6
Min Green *	7	12	7	7	7	12
Walk *	0	0	0	0	0	0
Ped Clear	0	0	0	0	0	0
Veh. Extension *	2.0	6.0	2.0	2.0	2.0	6.0
Max 1 *	15	90	15	15	15	90
Yellow	3.0	4.7	3.3	3.3	3.0	4.7
Red Clear	2.4	1.1	3.1	3.1	2.8	1.1
Actuations B4 Add *	-	-	-	-	-	-
Seconds /Actuation *	-	1.0	-	-	-	1.0
Max Initial *	-	34	-	-	-	34
Time Before Reduction *	-	15	-	-	-	15
Time To Reduce *	-	45	-	-	-	45
Minimum Gap	-	3.0	-	-	-	3.0
Locking Detector	-	X	-	-	-	X
Recall Position	-	VEH. RECALL	-	-	-	VEH. RECALL
Dual Entry	-	-	-	-	-	-
Simultaneous Gap	X	X	X	X	X	X

* These values may be field adjusted. Do not adjust Min Green and Extension times for phases 2 and 6 lower than what is shown. Min Green for all other phases should not be lower than 4 seconds.

Signal Upgrade

DOCUMENT NOT CONSIDERED FINAL UNLESS ALL SIGNATURES COMPLETED

Prepared in the Offices of:
Transportation Mobility and Safety Division
Signal Design Section
750 N.Greenfield Pkwy.Garner,NC 27529

NC 24-87 (Bragg Blvd)
at
Shannon Dr/Flea Market Entrance

Division 6 Cumberland County Fayetteville

PLAN DATE: September 2015 REVIEWED BY: JPG
PREPARED BY: K.G. Peedin, Jr. REVIEWED BY:

SCALE 0 30 1"=30'

REVISIONS	INIT.	DATE

SEAL
NORTH CAROLINA PROFESSIONAL ENGINEER SEAL 029904 JASON P. GALLOWAY

DocuSigned by: Jason P. Galloway F70DEA704B184D... 7/20/2016 DATE

SIG. INVENTORY NO. 06-0153

15-SEP-2016 15:50
S:\#TSGDW\ITS Signals\Signal Design Section\Eastern Region\Div-06\U-5742 Fayetteville ASC3\06-0153\06O153_sig_dsn_2015mod.dgn
jgalloway