DocuSign Envelope ID: B1C55FA8-C4C7-40ED-8748-50DFDE02AA21

TIP NO.	SHEET NO.
R-3100B	PMP-12

APPROVED: DocuSigned by: Betsy L. Watson 35E67BB34F8743F...

DATE: 9/19/2016

SEAL

NORTH CAROLINA PROFESSIONAL SEAL 29449 ENGINEER BETSY L. WATSON

DOCUMENT NOT CONSIDERED FINAL UNLESS ALL SIGNATURES COMPLETED

Stantec

THERMOPLASTIC PAVEMENT MARKING LEGEND	
(UT) U-TURN ARROW	(TU) WHITE DIAGONAL (12″)

POLYUREA PAVEMENT MARKING LEGEND
(V8) 2 FT - 6 FT/SP WHITE MINISKIP (4″)
(V9) 2 FT - 6 FT/SP YELLOW MINISKIP (4″)
(VA) WHITE EDGELINE (4″)
(VB) YELLOW EDGELINE (4″)
(VC) 10 FT WHITE SKIP (4″)
(VN) WHITE GORELINE (8″)

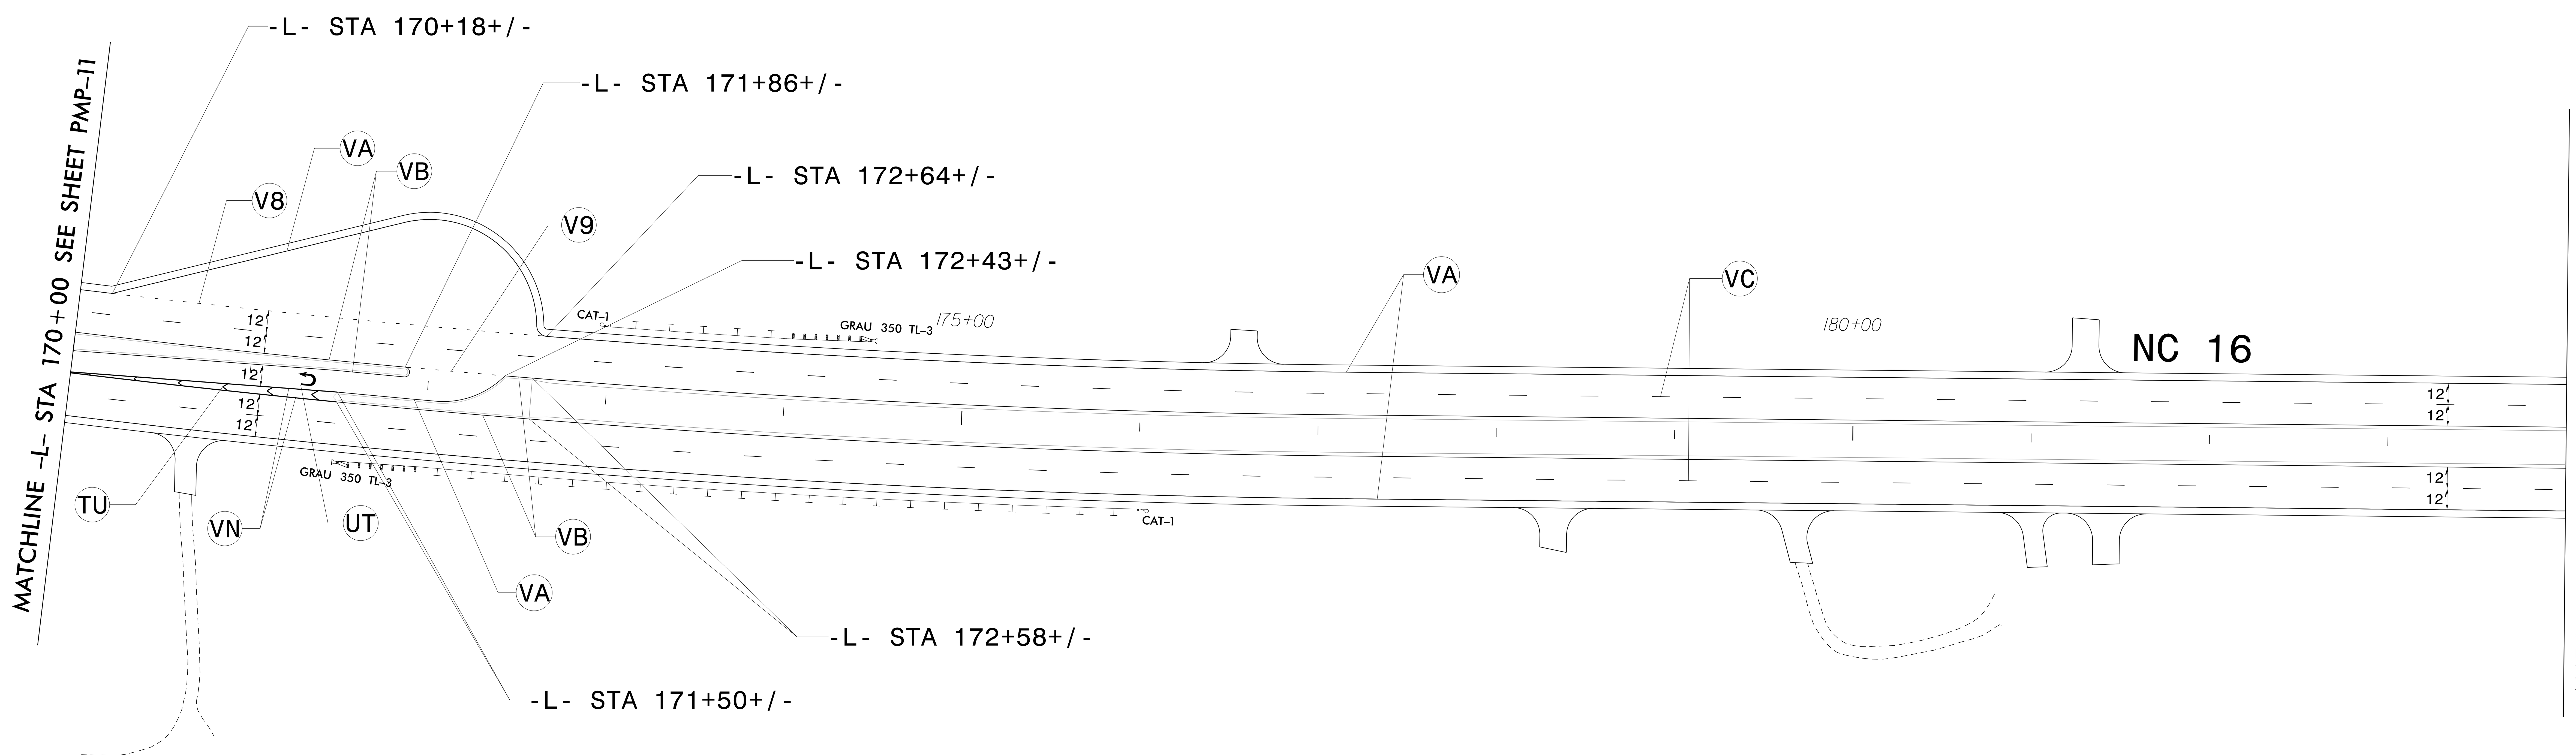

$$$$$$SYSTIME$$$$$ $$$$$$$$$$$$DGN$$$$$$$$$$$$$$$$$ $$$USERNAME$$$$

PAVEMENT MARKING DETAIL