DocuSign Envelope ID: 45BC8CF8-6051-4958-9070-3446866671B9

TIP NO.	SHEET NO.
R-2707C	PMP-4

APPROVED: DocuSigned by: Andrew D Klinksiek E3D78FB4596E44B...

DATE: 2/17/2017

SEAL

NORTH CAROLINA PROFESSIONAL SEAL 40311 ENGINEER ANDREW D. KLINKSIEK

DOCUMENT NOT CONSIDERED FINAL UNLESS ALL SIGNATURES COMPLETED

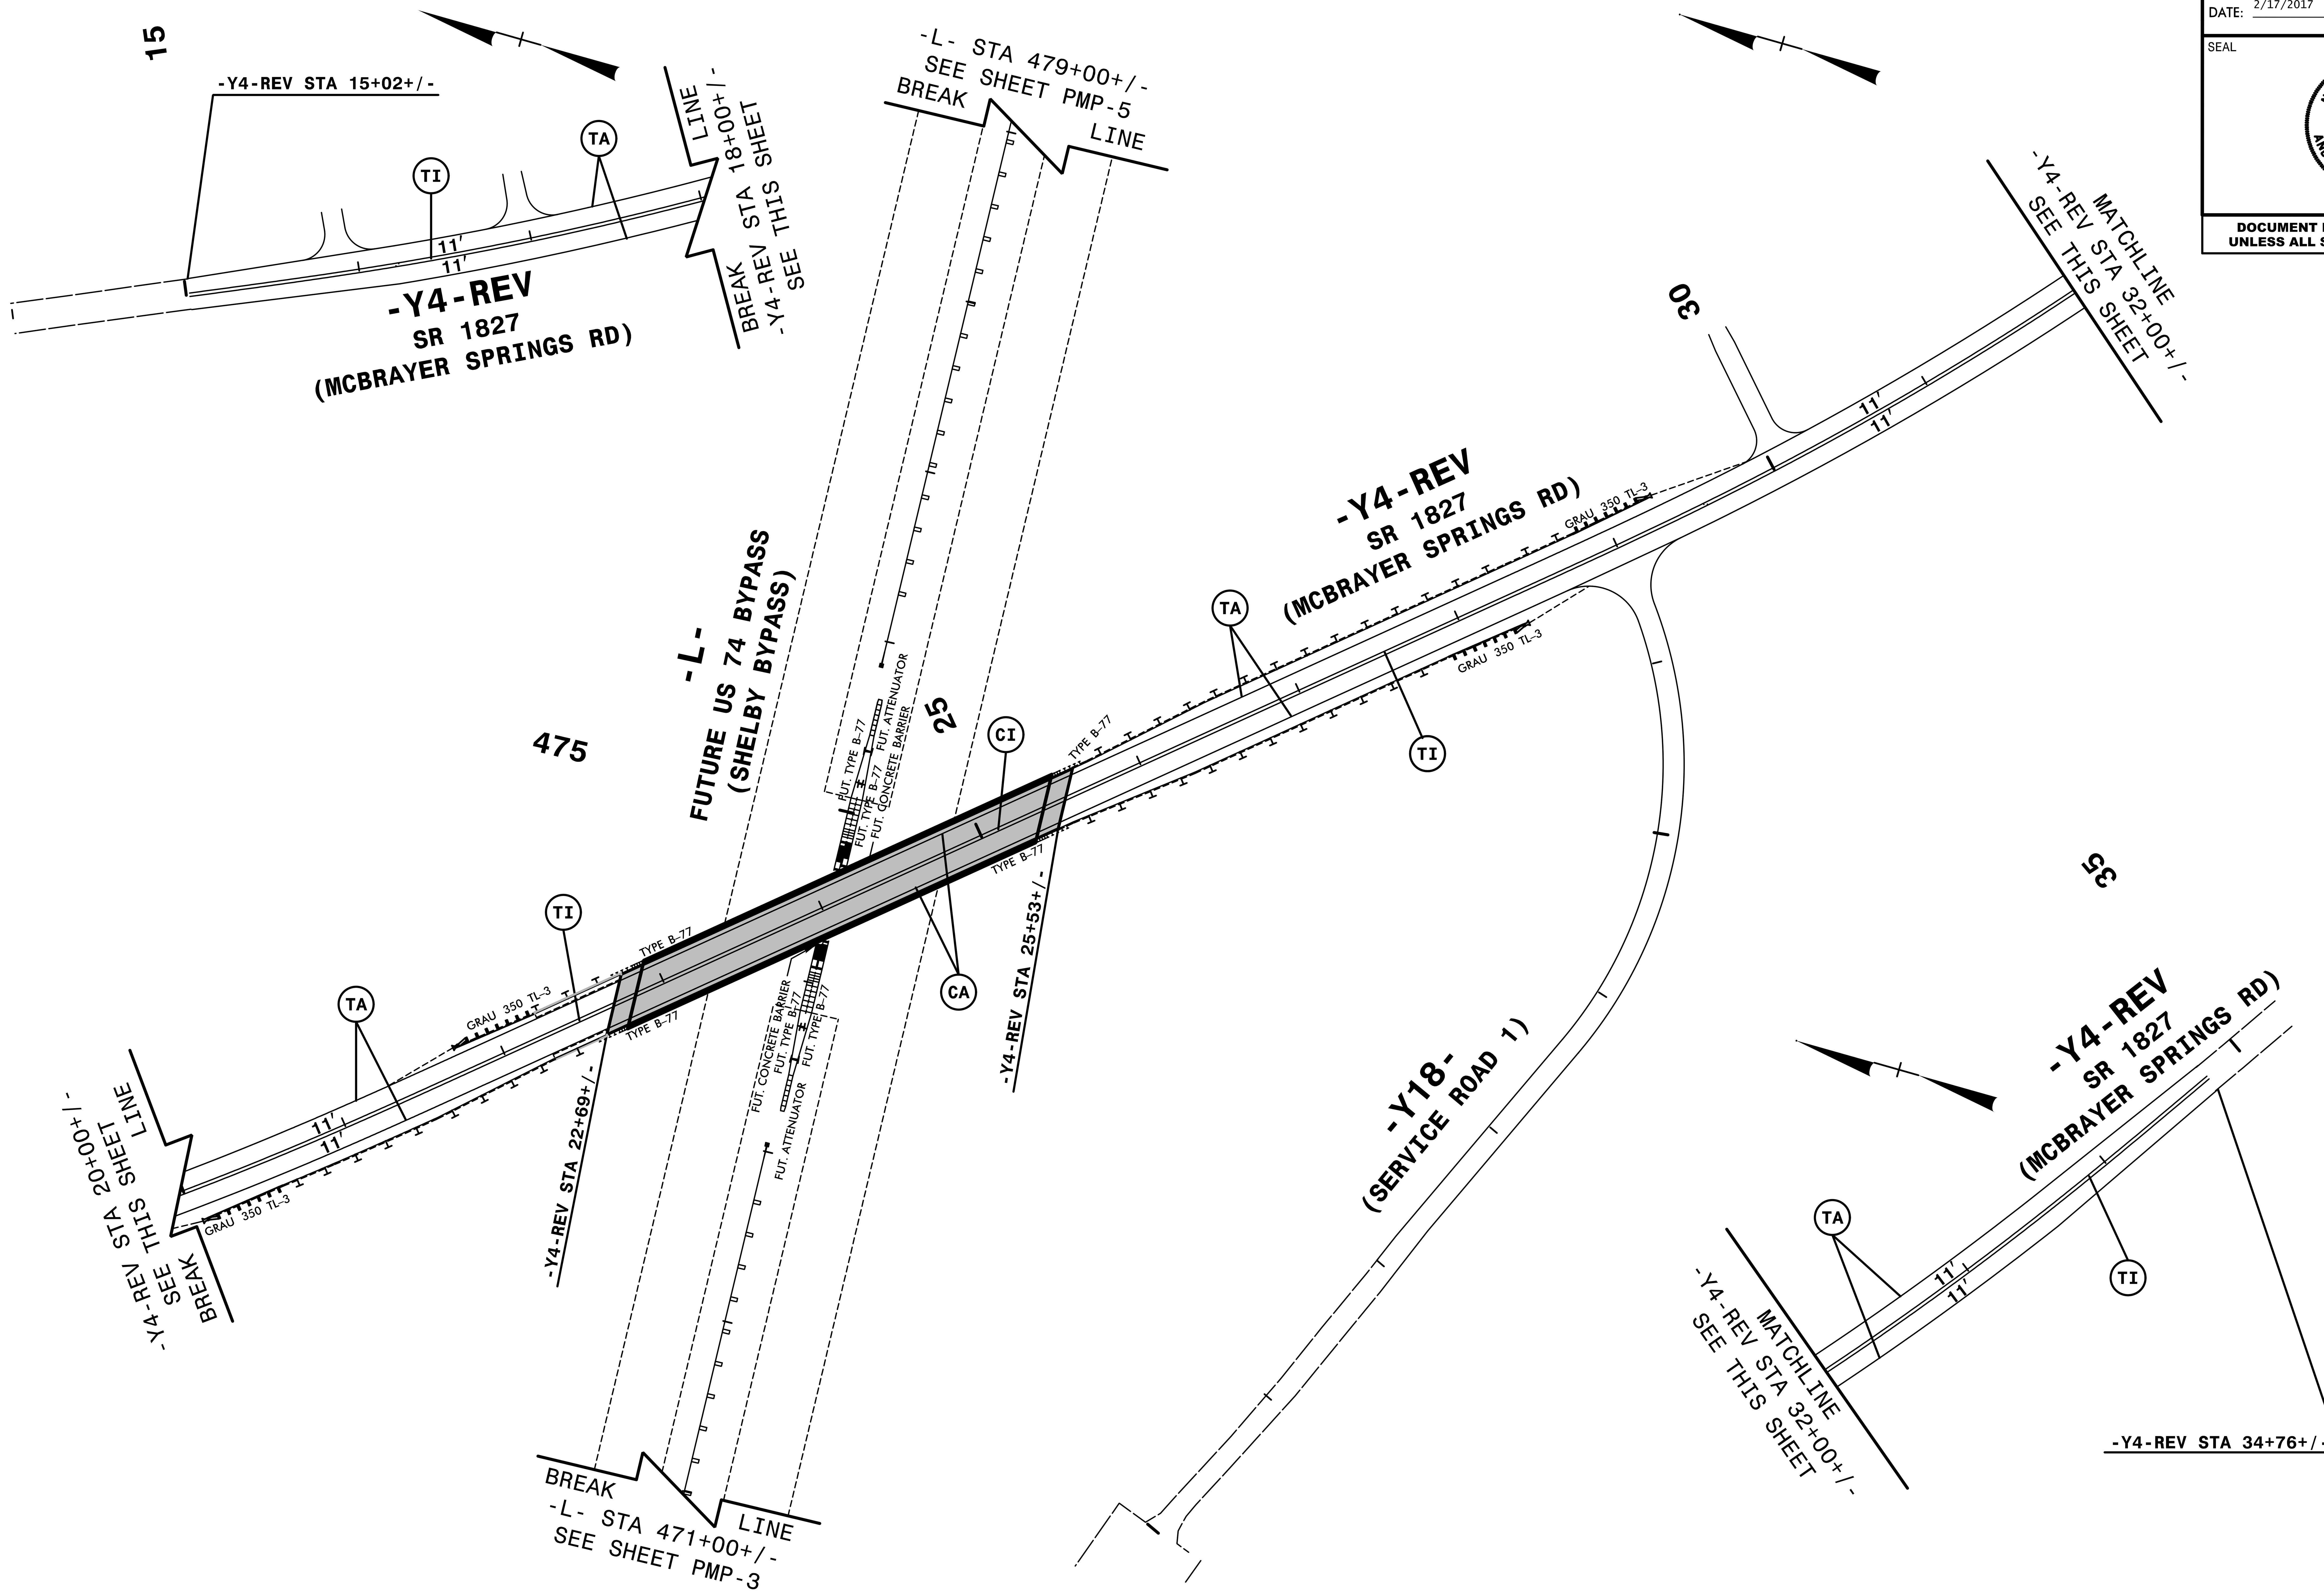

HNTB

HNTB NORTH CAROLINA, P.C.
343 E. Six Forks Road, Suite 200
Raleigh, North Carolina 27609
NC License No: C-1554

PAVEMENT MARKING DETAIL

$$$$$$SYSTIME$$$$$
$$$$$$$$$$$$DGN$$$$$$$$$$$$$$$$$$
$$$$USERNAME$$$$