PROJECT REFERENCE NO.	SHEET NO.
W-5313	23
R/W SHEET NO.	

ROADWAY DESIGN ENGINEER	HYDRAULICS ENGINEER
NORTH CAROLINA PROFESSIONAL SEAL 024912 ENGINEER Kevin E. Moore	NORTH CAROLINA PROFESSIONAL SEAL 033246 ENGINEER Linda M. Johns
4/5/2017 DocuSigned by: Kevin E. Moore 7E0B1CF9C15A4A7	4/7/2017 DocuSigned by: Linda M. Johns 06283061BE6D4E3

DOCUMENT NOT CONSIDERED FINAL UNLESS ALL SIGNATURES COMPLETED

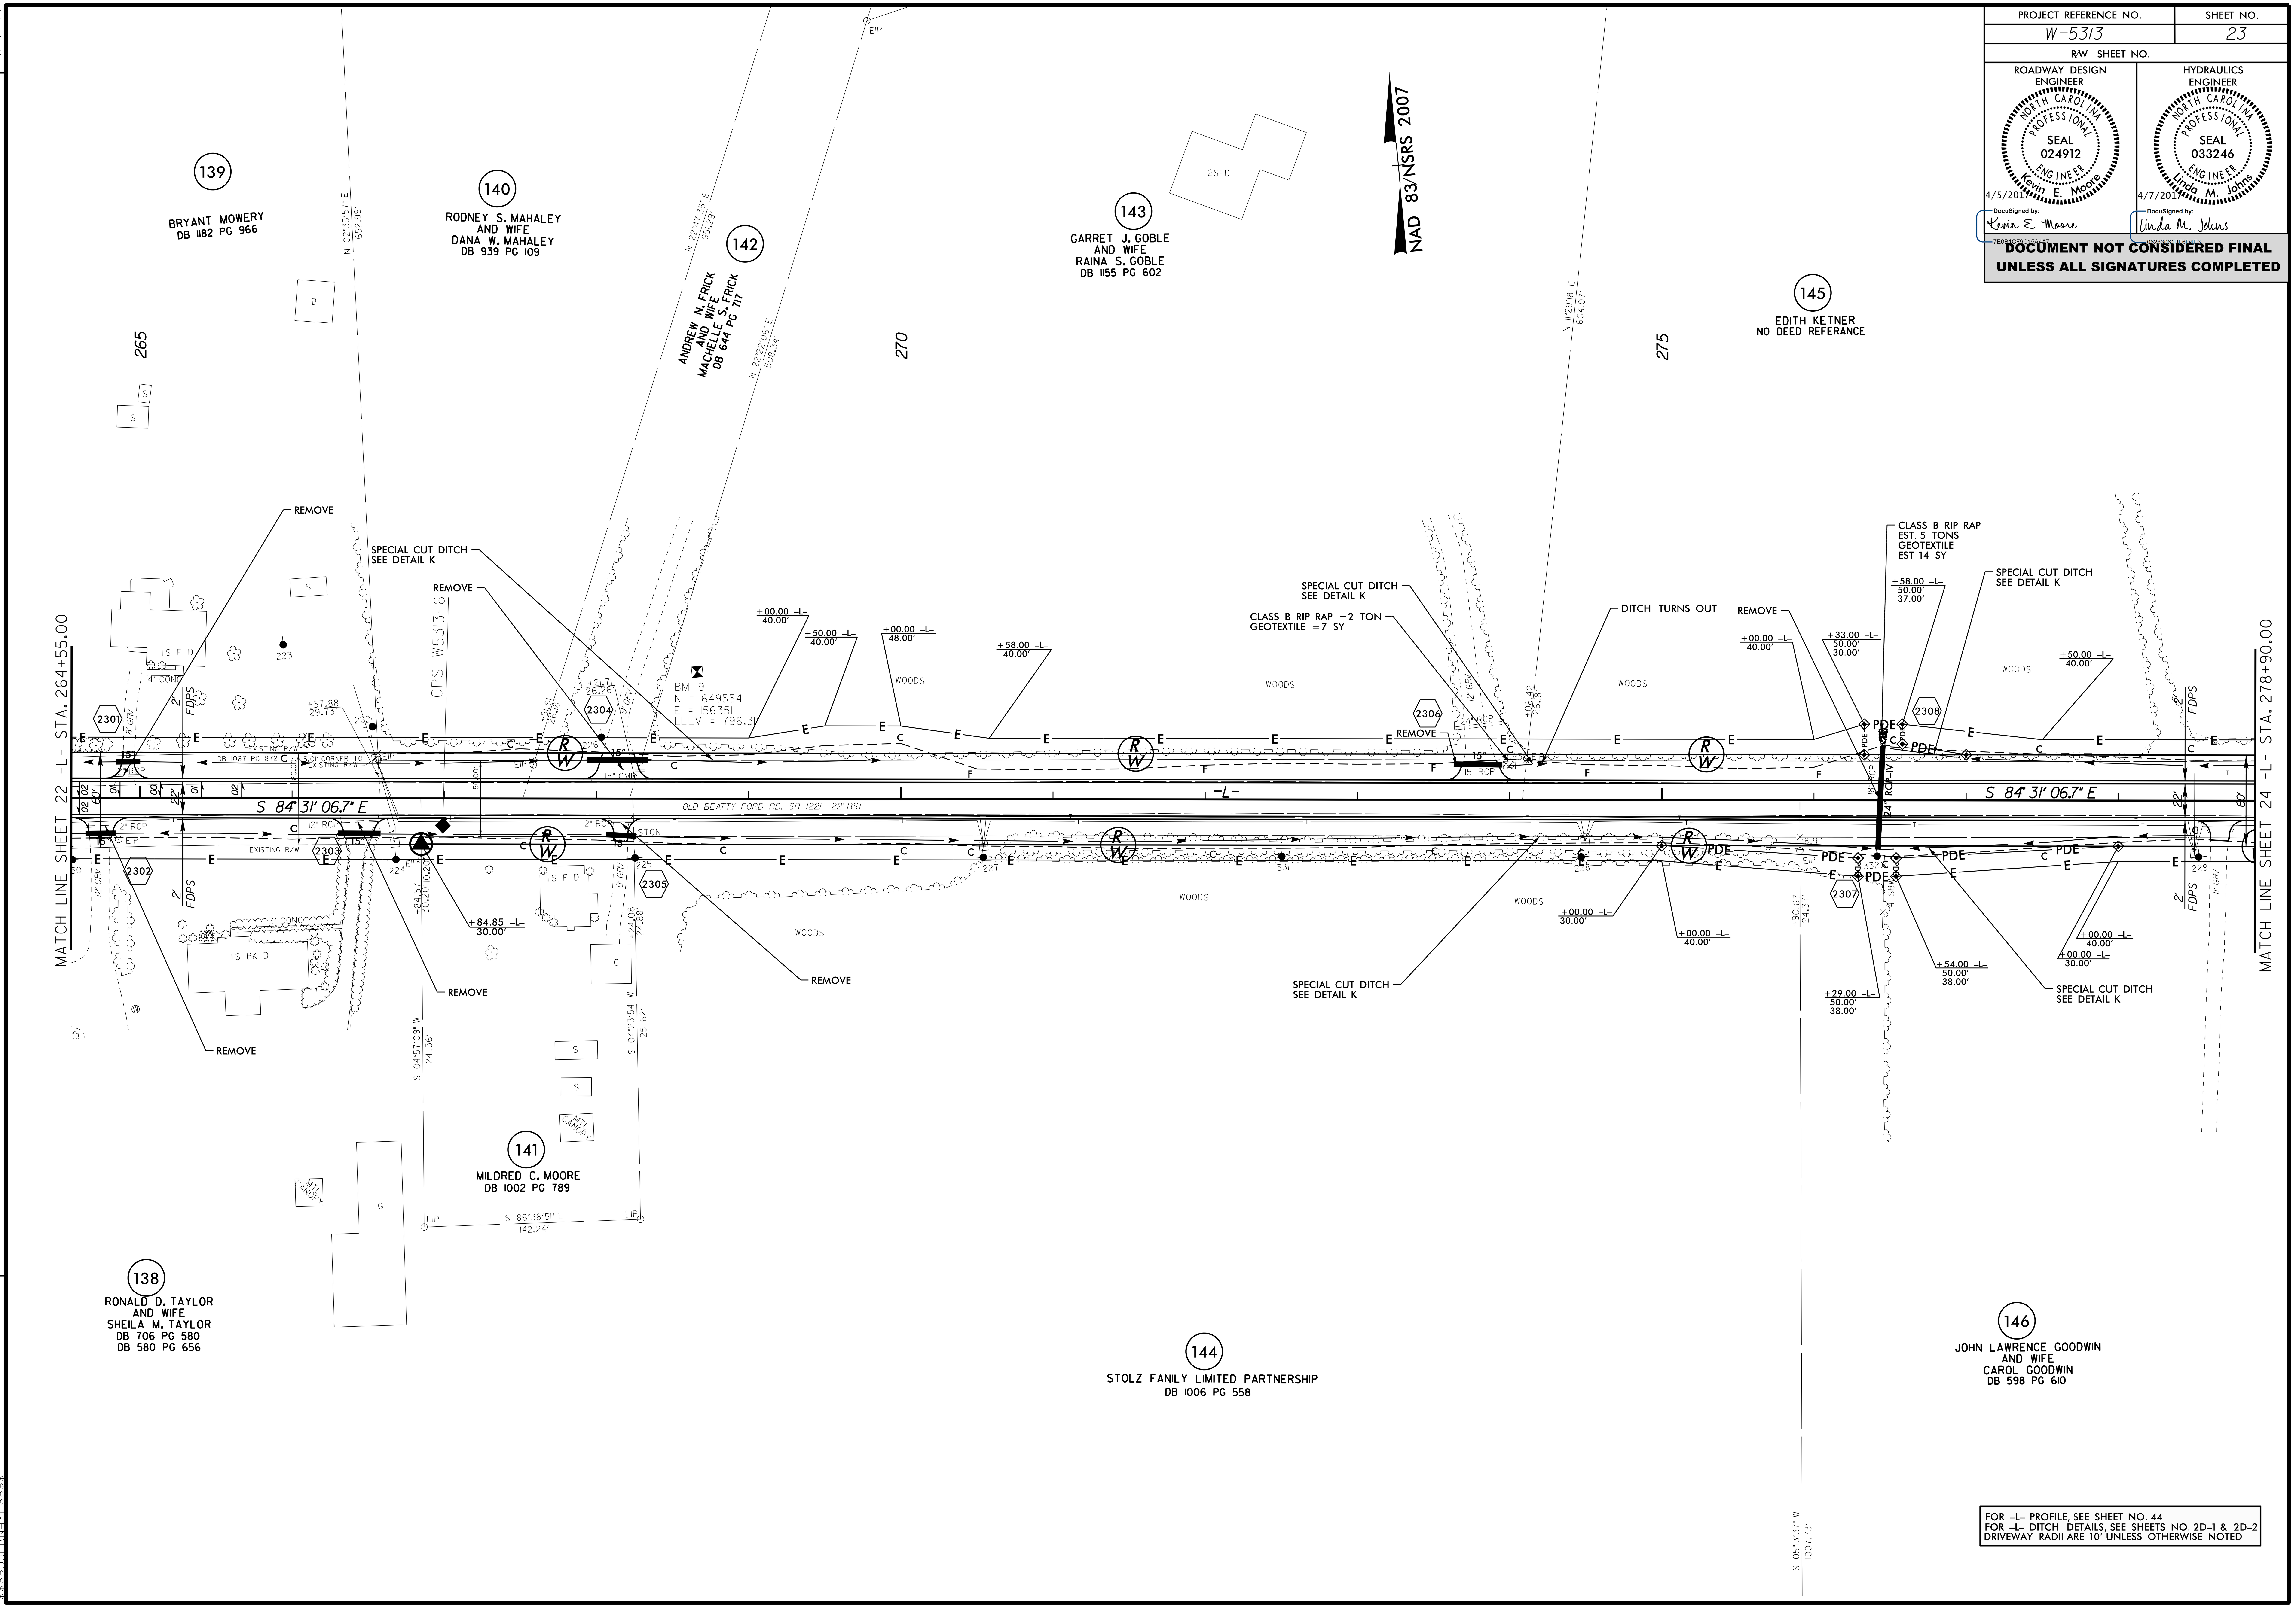

FOR -L- PROFILE, SEE SHEET NO. 44
FOR -L- DITCH DETAILS, SEE SHEETS NO. 2D-1 & 2D-2
DRIVEWAY RADII ARE 10' UNLESS OTHERWISE NOTED

REVISIONS

8/17/99

28-MAR-2017 14:27
R:\Roadway\Proj\W-5313_Rdy_psh_sht23.dgn
$$$$USERNAME$$$$