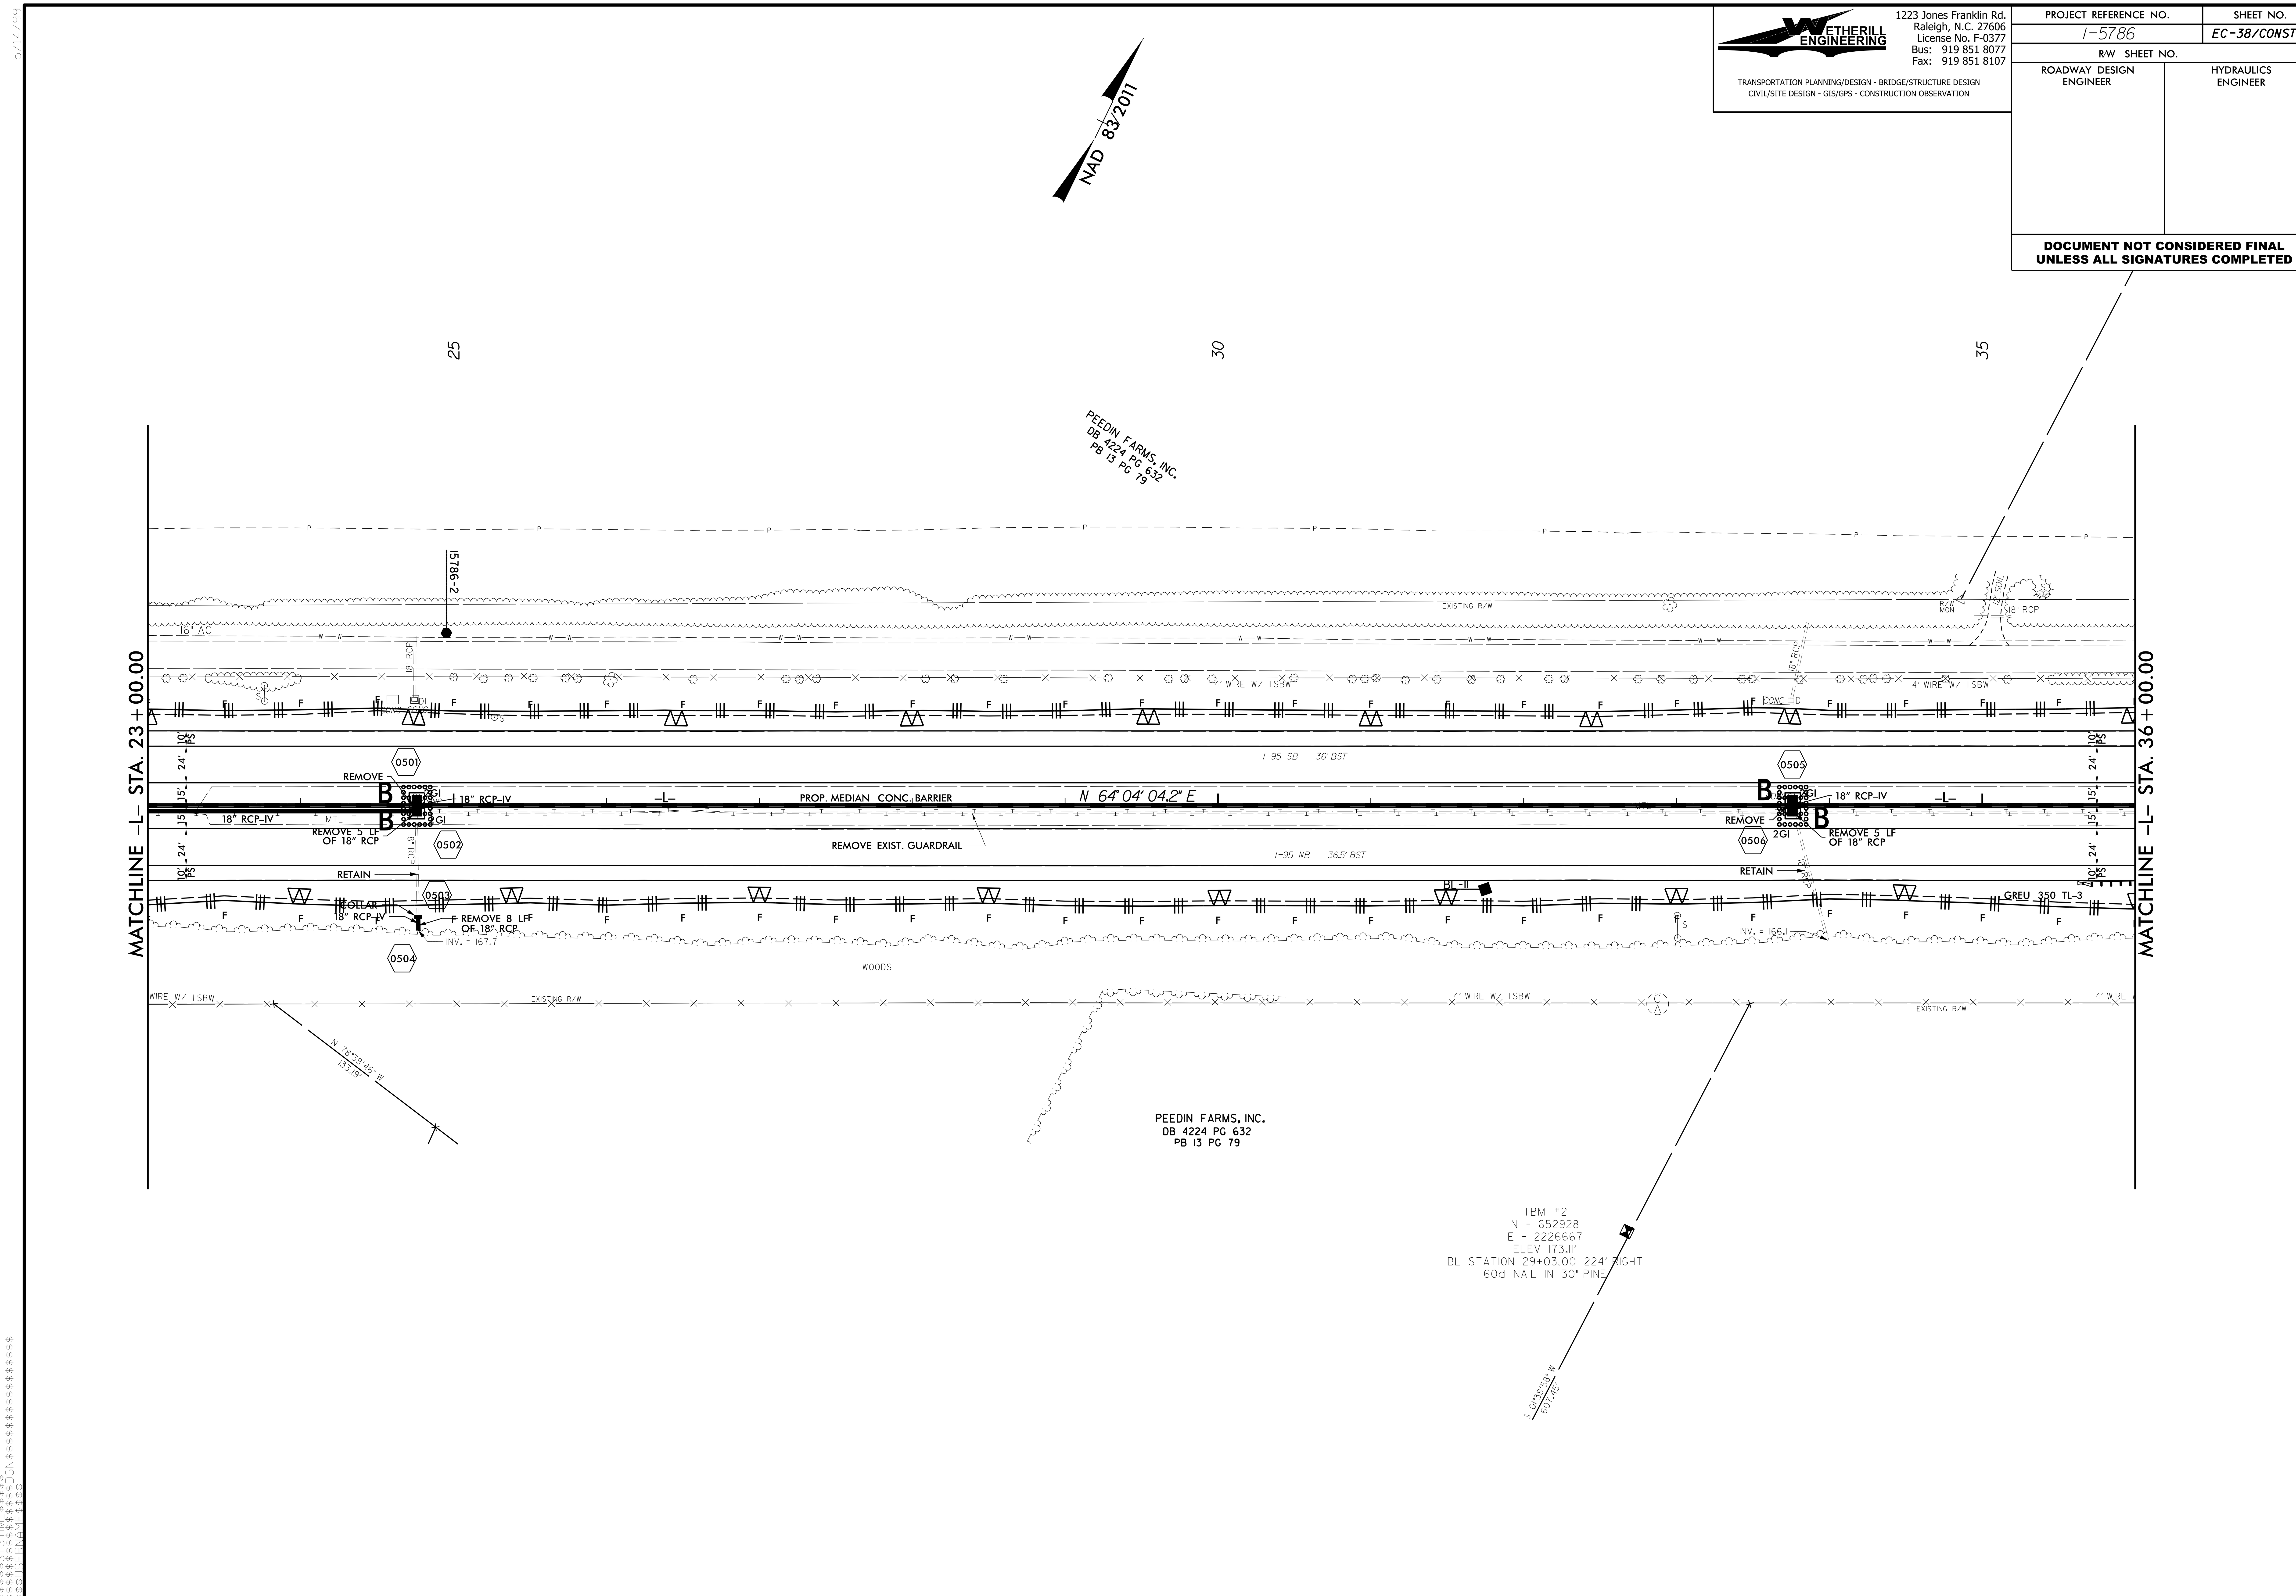
WETHERILL ENGINEERING
1223 Jones Franklin Rd.
Raleigh, N.C. 27606
License No. F-0377
Bus: 919 851 8077
Fax: 919 851 8107
TRANSPORTATION PLANNING/DESIGN - BRIDGE/STRUCTURE DESIGN
CIVIL/SITE DESIGN - GIS/GPS - CONSTRUCTION OBSERVATION
PROJECT REFERENCE NO.
I-5786
SHEET NO.
EC-38/CONST.5
R/W SHEET NO.
ROADWAY DESIGN ENGINEER
HYDRAULICS ENGINEER
DOCUMENT NOT CONSIDERED FINAL
UNLESS ALL SIGNATURES COMPLETED
NAD 83/2011
25
30
35
PEEDIN FARMS, INC.
DB 4224 PG 632
PB 13 PG 79
15786-2
16" AC
18" RCP
EXISTING R/W
R/W MON
12' SOIL
4' WIRE W/ ISBW
CONC DI
MATCHLINE -L- STA. 23+00.00
MATCHLINE -L- STA. 36+00.00
10' PS
24'
15'
0501
0502
0503
0504
0505
0506
REMOVE
18" RCP-IV
2GI
-L-
MTL
REMOVE 5 LF OF 18" RCP
RETAIN
COLLAR 18" RCP-IV
REMOVE 8 LFF OF 18" RCP
INV. = 167.7
INV. = 166.1
I-95 SB 36' BST
I-95 NB 36.5' BST
PROP. MEDIAN CONC. BARRIER
N 64° 04' 04.2" E
REMOVE EXIST. GUARDRAIL
BL-II
GREU 350 TL-3
WOODS
N 78°38'46" W
133.19'
TBM #2
N - 652928
E - 2226667
ELEV 173.11'
BL STATION 29+03.00 224' RIGHT
60d NAIL IN 30" PINE
S 01°38'58" W
607.45'
5/14/99
$$$$$$SYSTIME$$$$
$$$$$$$$$$DGN$$$$$$$$$$$$$$$$
$$$$$$USERNAME$$$$