8/17/99

REVISIONS

PROJECT REFERENCE NO.	SHEET NO.
U-2579C	UC-5

UTILITY CONSTRUCTION PLANS ONLY

CITY OF WINSTON-SALEM
PERMIT NUMBER
WATER 2838
SEWER N/A
DATE 7/25/17

SEAL 037995 NORTH CAROLINA PROFESSIONAL ENGINEER ASHLEY S. WEBB 7/25/2017
DocuSigned by: Ashley S. Webb BCF67A7628F642A...

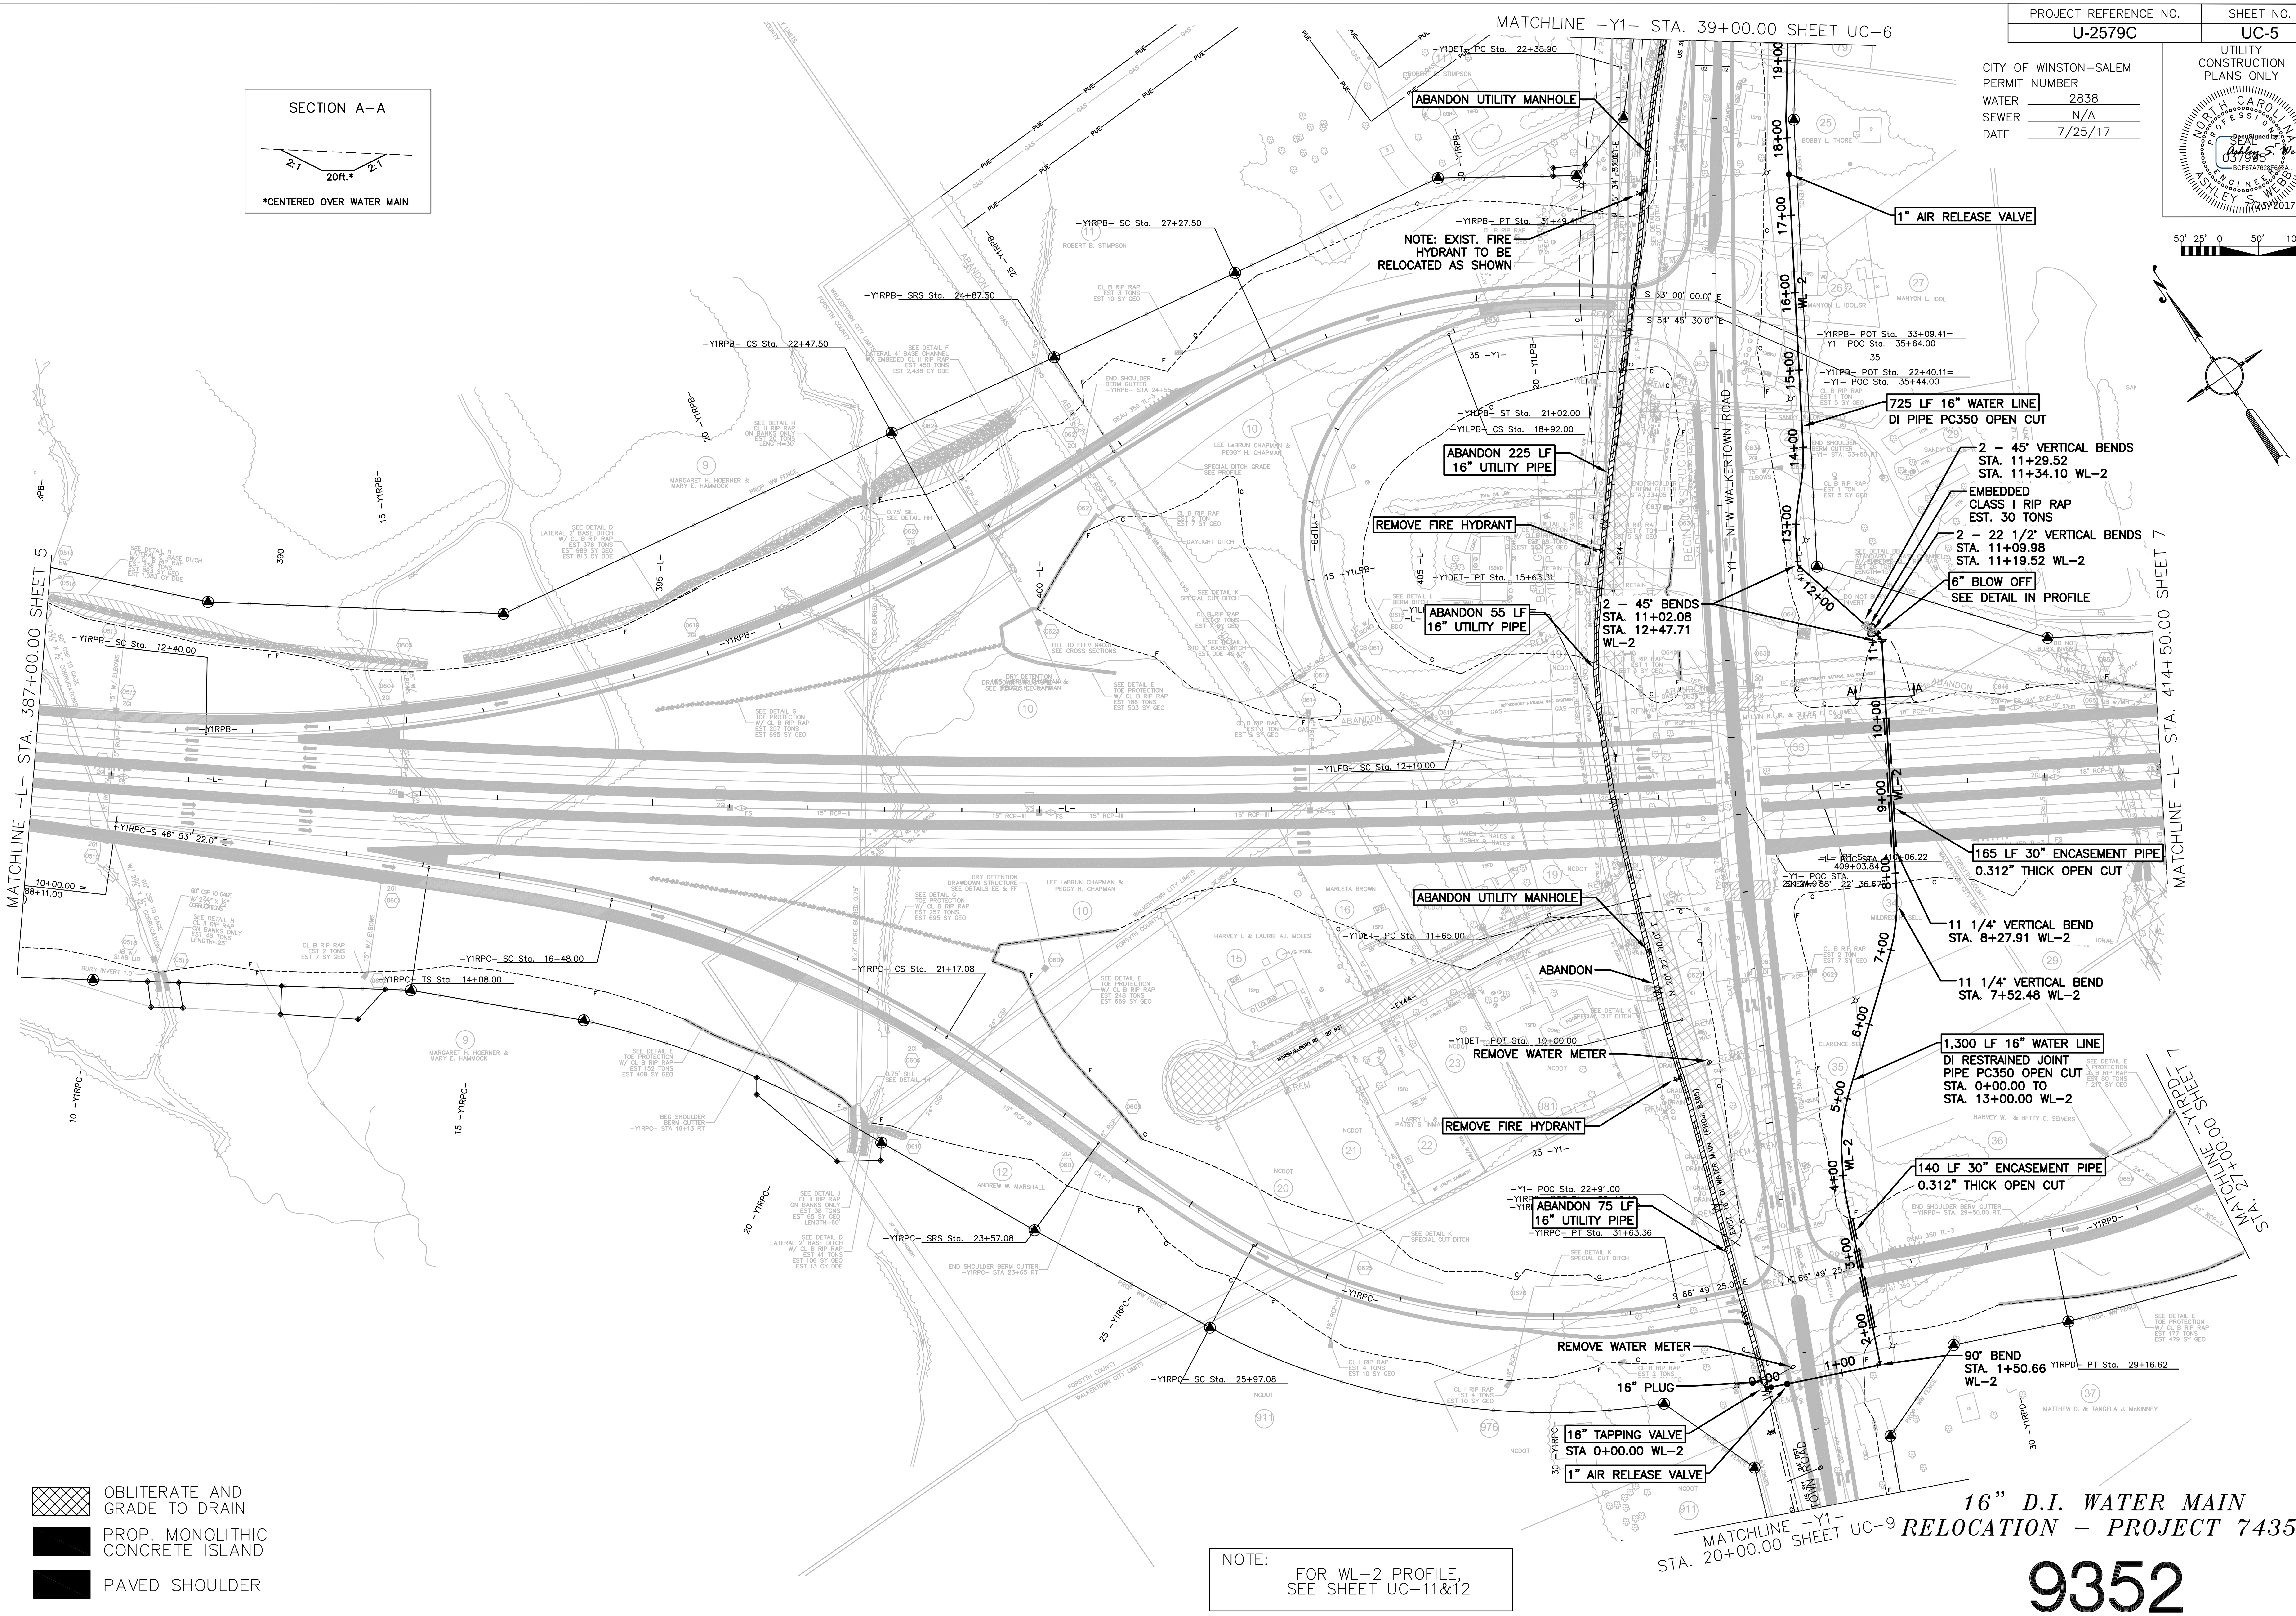

OBLITERATE AND GRADE TO DRAIN

PROP. MONOLITHIC CONCRETE ISLAND

PAVED SHOULDER

NOTE:
FOR WL-2 PROFILE, SEE SHEET UC-11&12

16" D.I. WATER MAIN RELOCATION - PROJECT 74352

9352

$$$$$$SYSTIME$$$$$$ $$$$$$$$DGN$$$$$$$$$$$$$$$$$$$ $$$$USERNAME$$$$