DocuSign Envelope ID: 7586D865-6551-4949-8666-0620E229E3FE

| TIP NO. | SHEET NO. |
|---|---|
| W-5704A&B | SIGN-4 |

APPROVED: DocuSigned by: Joseph Kopaskie 9CD6EAEF80A54FA...

DATE: 10/3/2017

SEAL

NORTH CAROLINA PROFESSIONAL SEAL 029669 ENGINEER JOSEPH B. KOPASKIE

**DOCUMENT NOT CONSIDERED FINAL UNLESS ALL SIGNATURES COMPLETED**

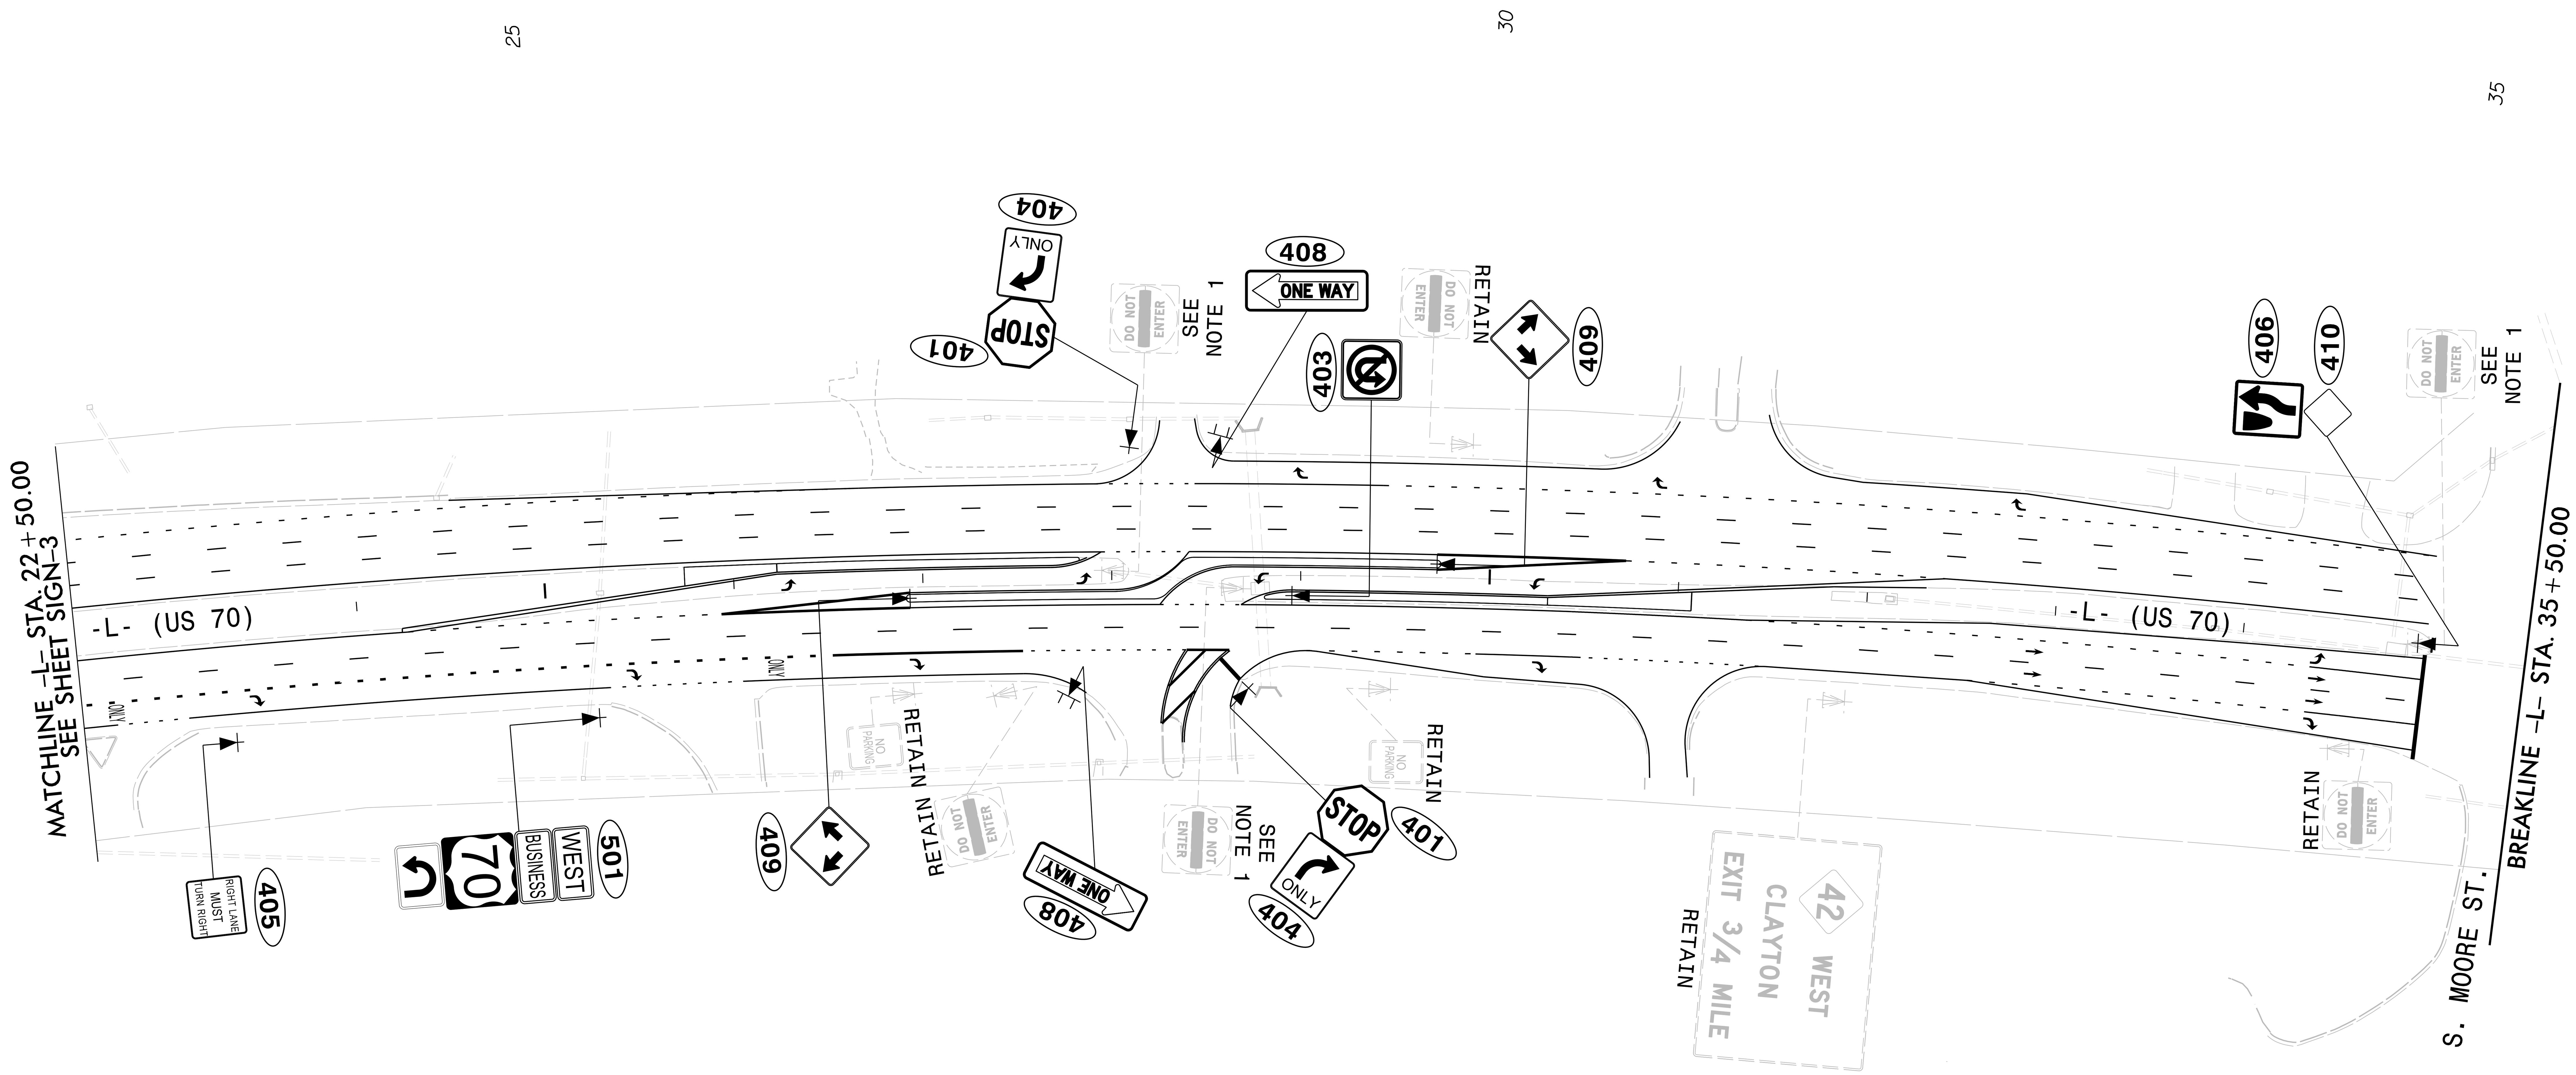


NOTE:

1. DISPOSAL OF SIGN SYSTEM, U-CHANNEL

★ SIGNALIZED INTERSECTION

**SEPI** ENGINEERING & CONSTRUCTION

1025 Wade Avenue
Raleigh, NC 27605
Tel:919-789-9977
Fax:919-789-9591
License: C-2197

# EXISTING AND PROPOSED SIGNING DETAIL