DocuSign Envelope ID: 1ACE3258-B4E6-41D5-8054-E6A64965A6D0

PROJECT REFERENCE NO.	SHEET NO.
U-4751	2C-28

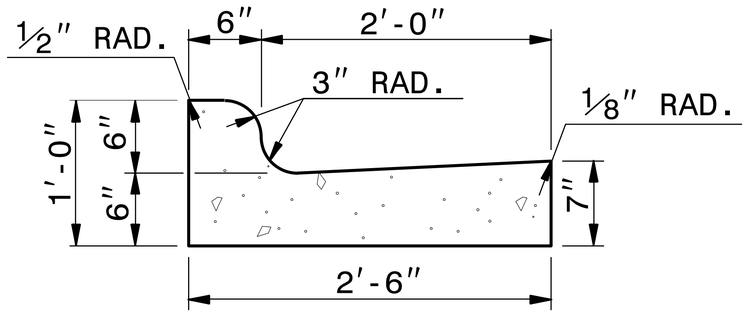

2'-6" CURB AND GUTTER

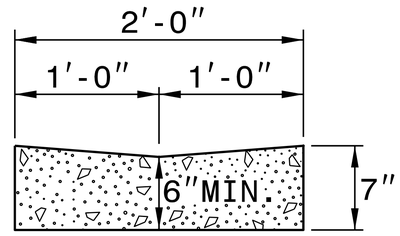

VALLEY GUTTER

*NOTE: SEE STD. DWG. 846.01 FOR GENERAL NOTES

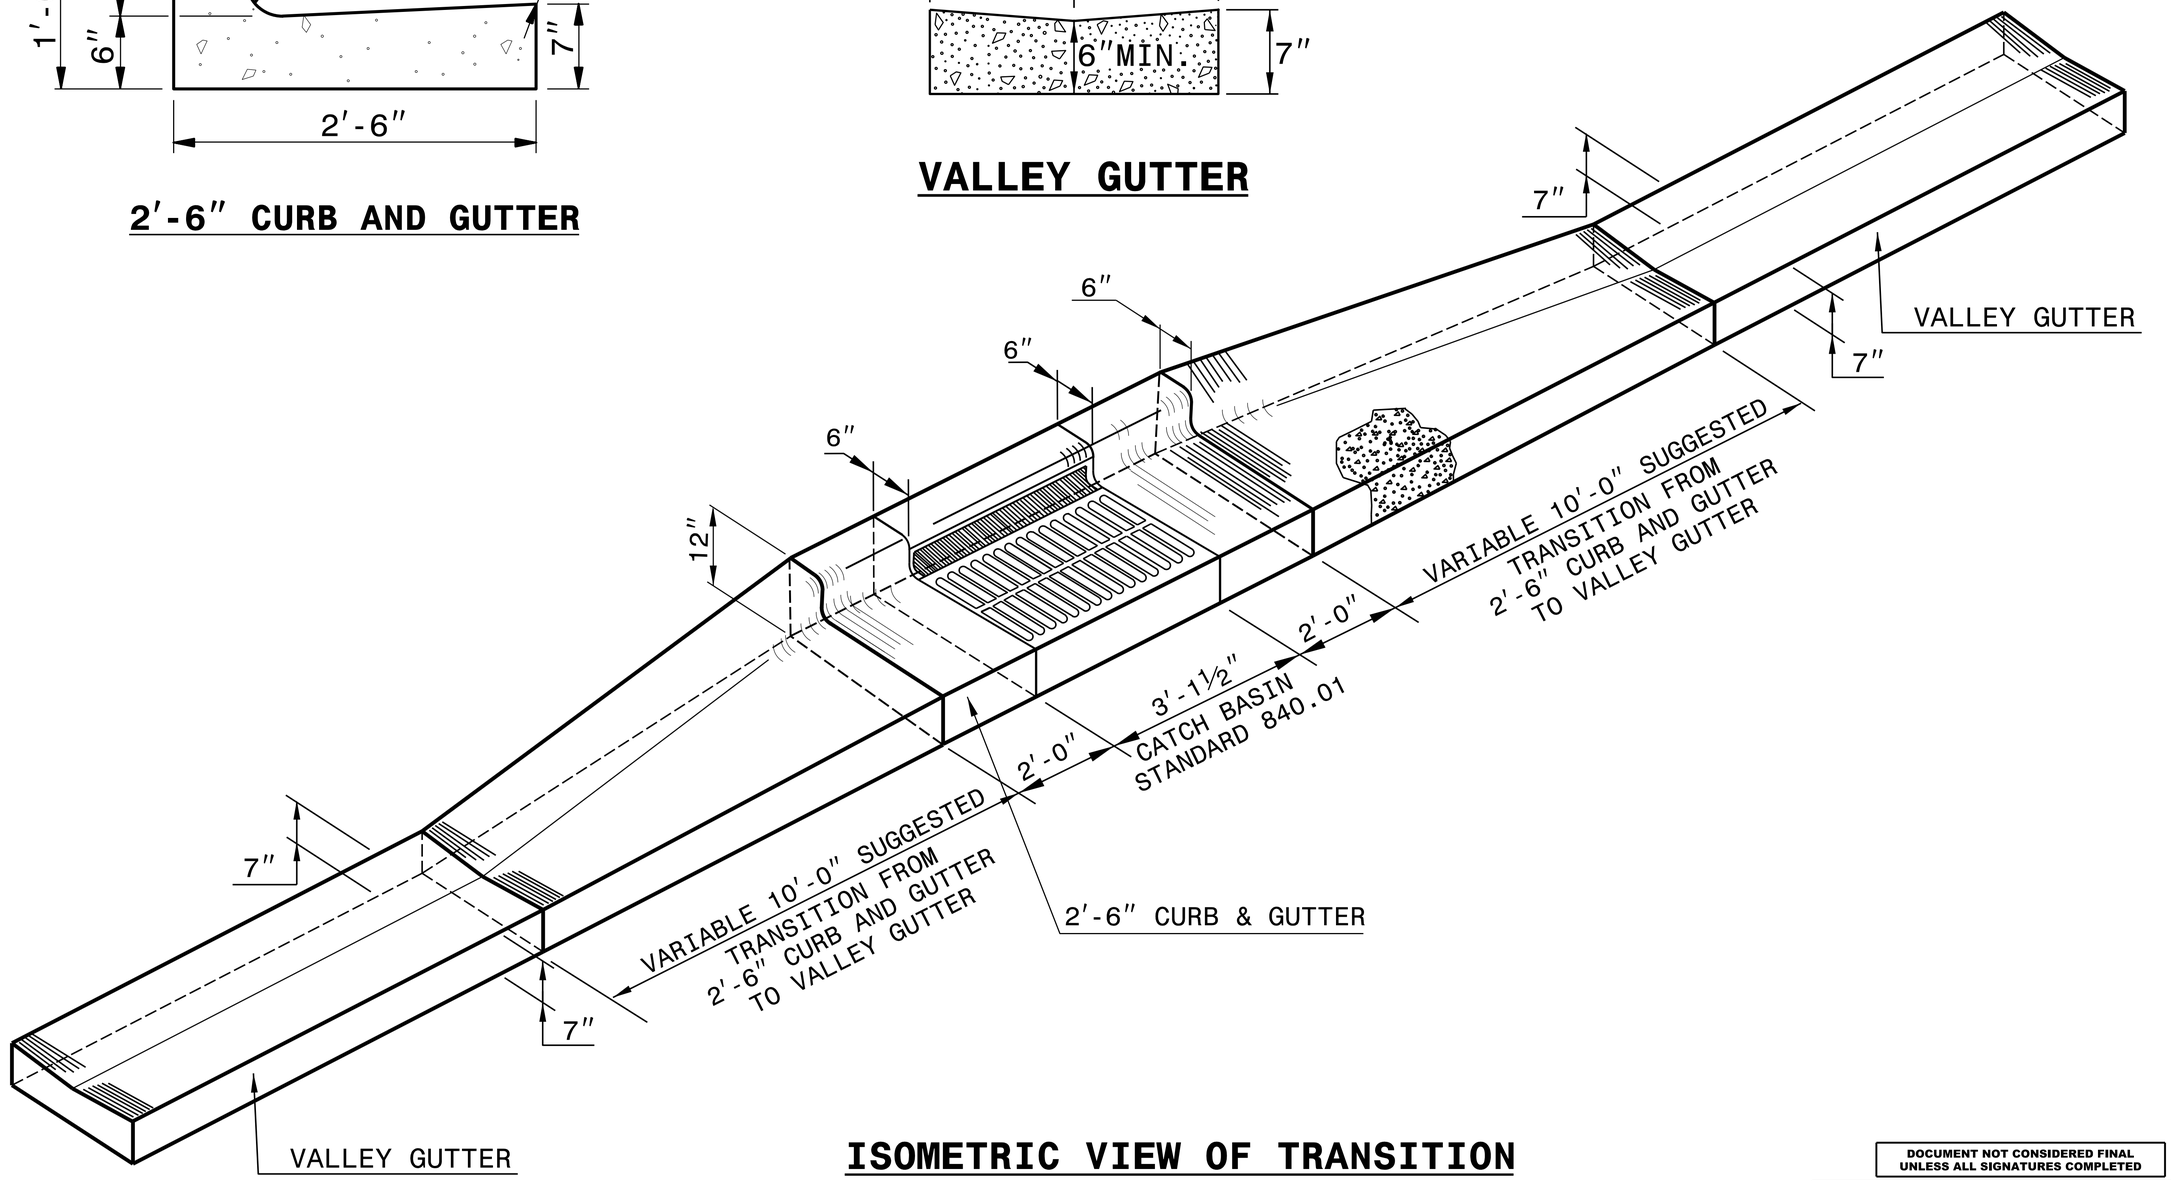

ISOMETRIC VIEW OF TRANSITION

DOCUMENT NOT CONSIDERED FINAL UNLESS ALL SIGNATURES COMPLETED

CONTRACT STANDARDS AND DEVELOPMENT UNIT
Office 919-707-6950 FAX 919-250-4119

TRANSITION FROM 2'-6" CURB AND GUTTER TO VALLEY GUTTER

ORIGINAL BY: K.A.KEMPF DATE: JUN.29.2017
MODIFIED BY: DATE:
CHECKED BY: DATE:
FILE SPEC.: ericward/usr/details/stand/c&g transition.dgn

NORTH CAROLINA PROFESSIONAL ENGINEER SEAL 022966 JOHN S. HOWINGTON
8/11/2017

$$$$$$$SYSTIME$$$$$$
$$$$$$$$$$$$$$$$$$$DGN$$$$$$$$$$$$$$$$$$$$
$$$$$USERNAME$$$$