DocuSign Envelope ID: 7F7288D9-D0F9-47C3-A3CD-9480D40DAFE0

PROJ. REFERENCE NO.	SHEET NO.
U-5315 A & B	TMP-12

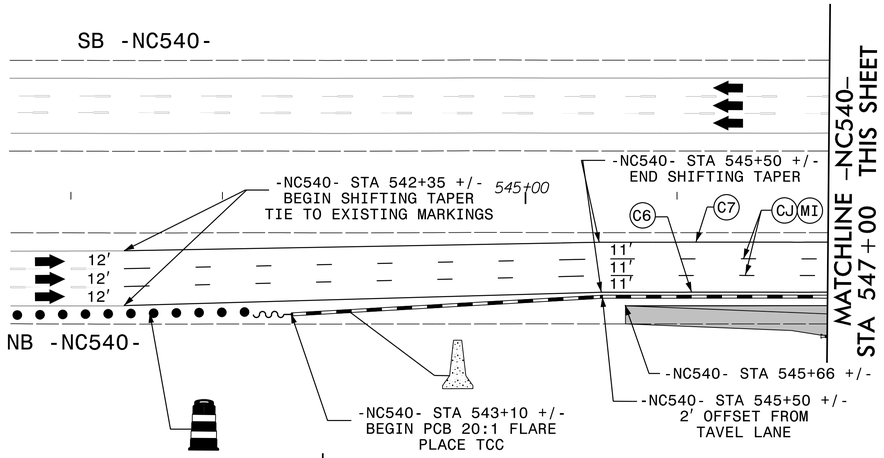

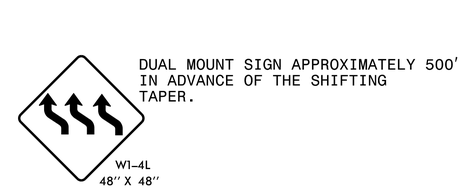

DUAL MOUNT SIGN APPROXIMATELY 500' IN ADVANCE OF THE SHIFTING TAPER.

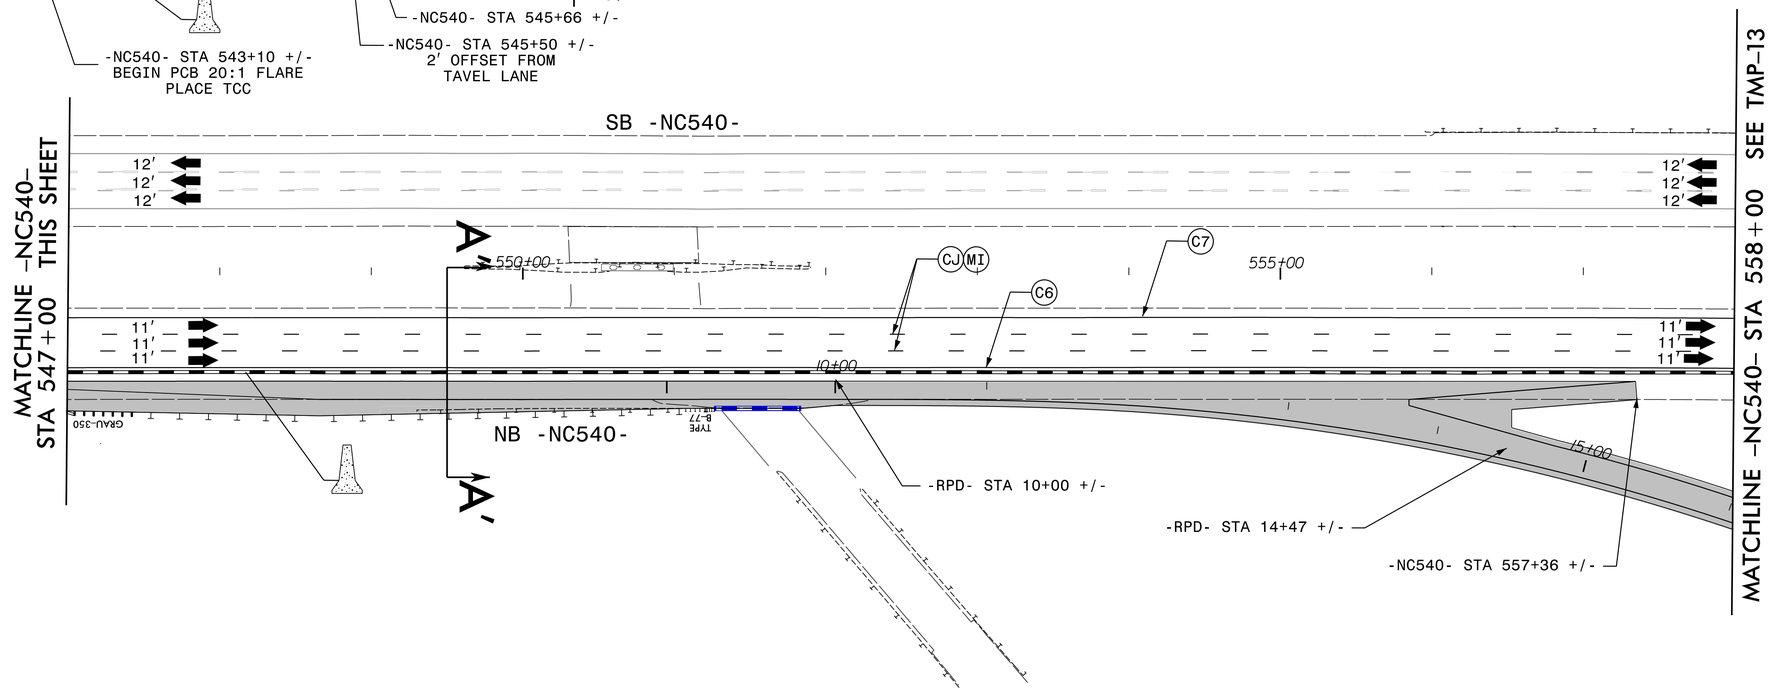

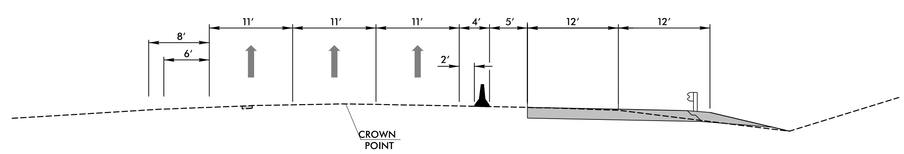

SECTION A'-A'

DOCUMENT NOT CONSIDERED FINAL UNLESS ALL SIGNATURES COMPLETED

APPROVED: C. Byron Holden DATE: 11/11/2017

SEAL

NORTH CAROLINA PROFESSIONAL SEAL 033753 ENGINEER C. BYRON HOLDEN

DIVISION OF HIGHWAYS STATE OF NORTH CAROLINA DEPARTMENT OF TRANSPORTATION WORK ZONE TRAFFIC CONTROL

PHASE II DETAIL

11/9/2017
U5315_tcp_P2_psh12.dgn
dsears