TIP NO.	SHEET NO.
U-3334B	SIGN-4

APPROVED: DocuSigned by: Ayman Alqudwah F32AC5CAF965472...

DATE: 10/10/2017

SEAL

NORTH CAROLINA PROFESSIONAL SEAL 028387 ENGINEER AYMAN I. ALQUDWAH

DOCUMENT NOT CONSIDERED FINAL UNLESS ALL SIGNATURES COMPLETED

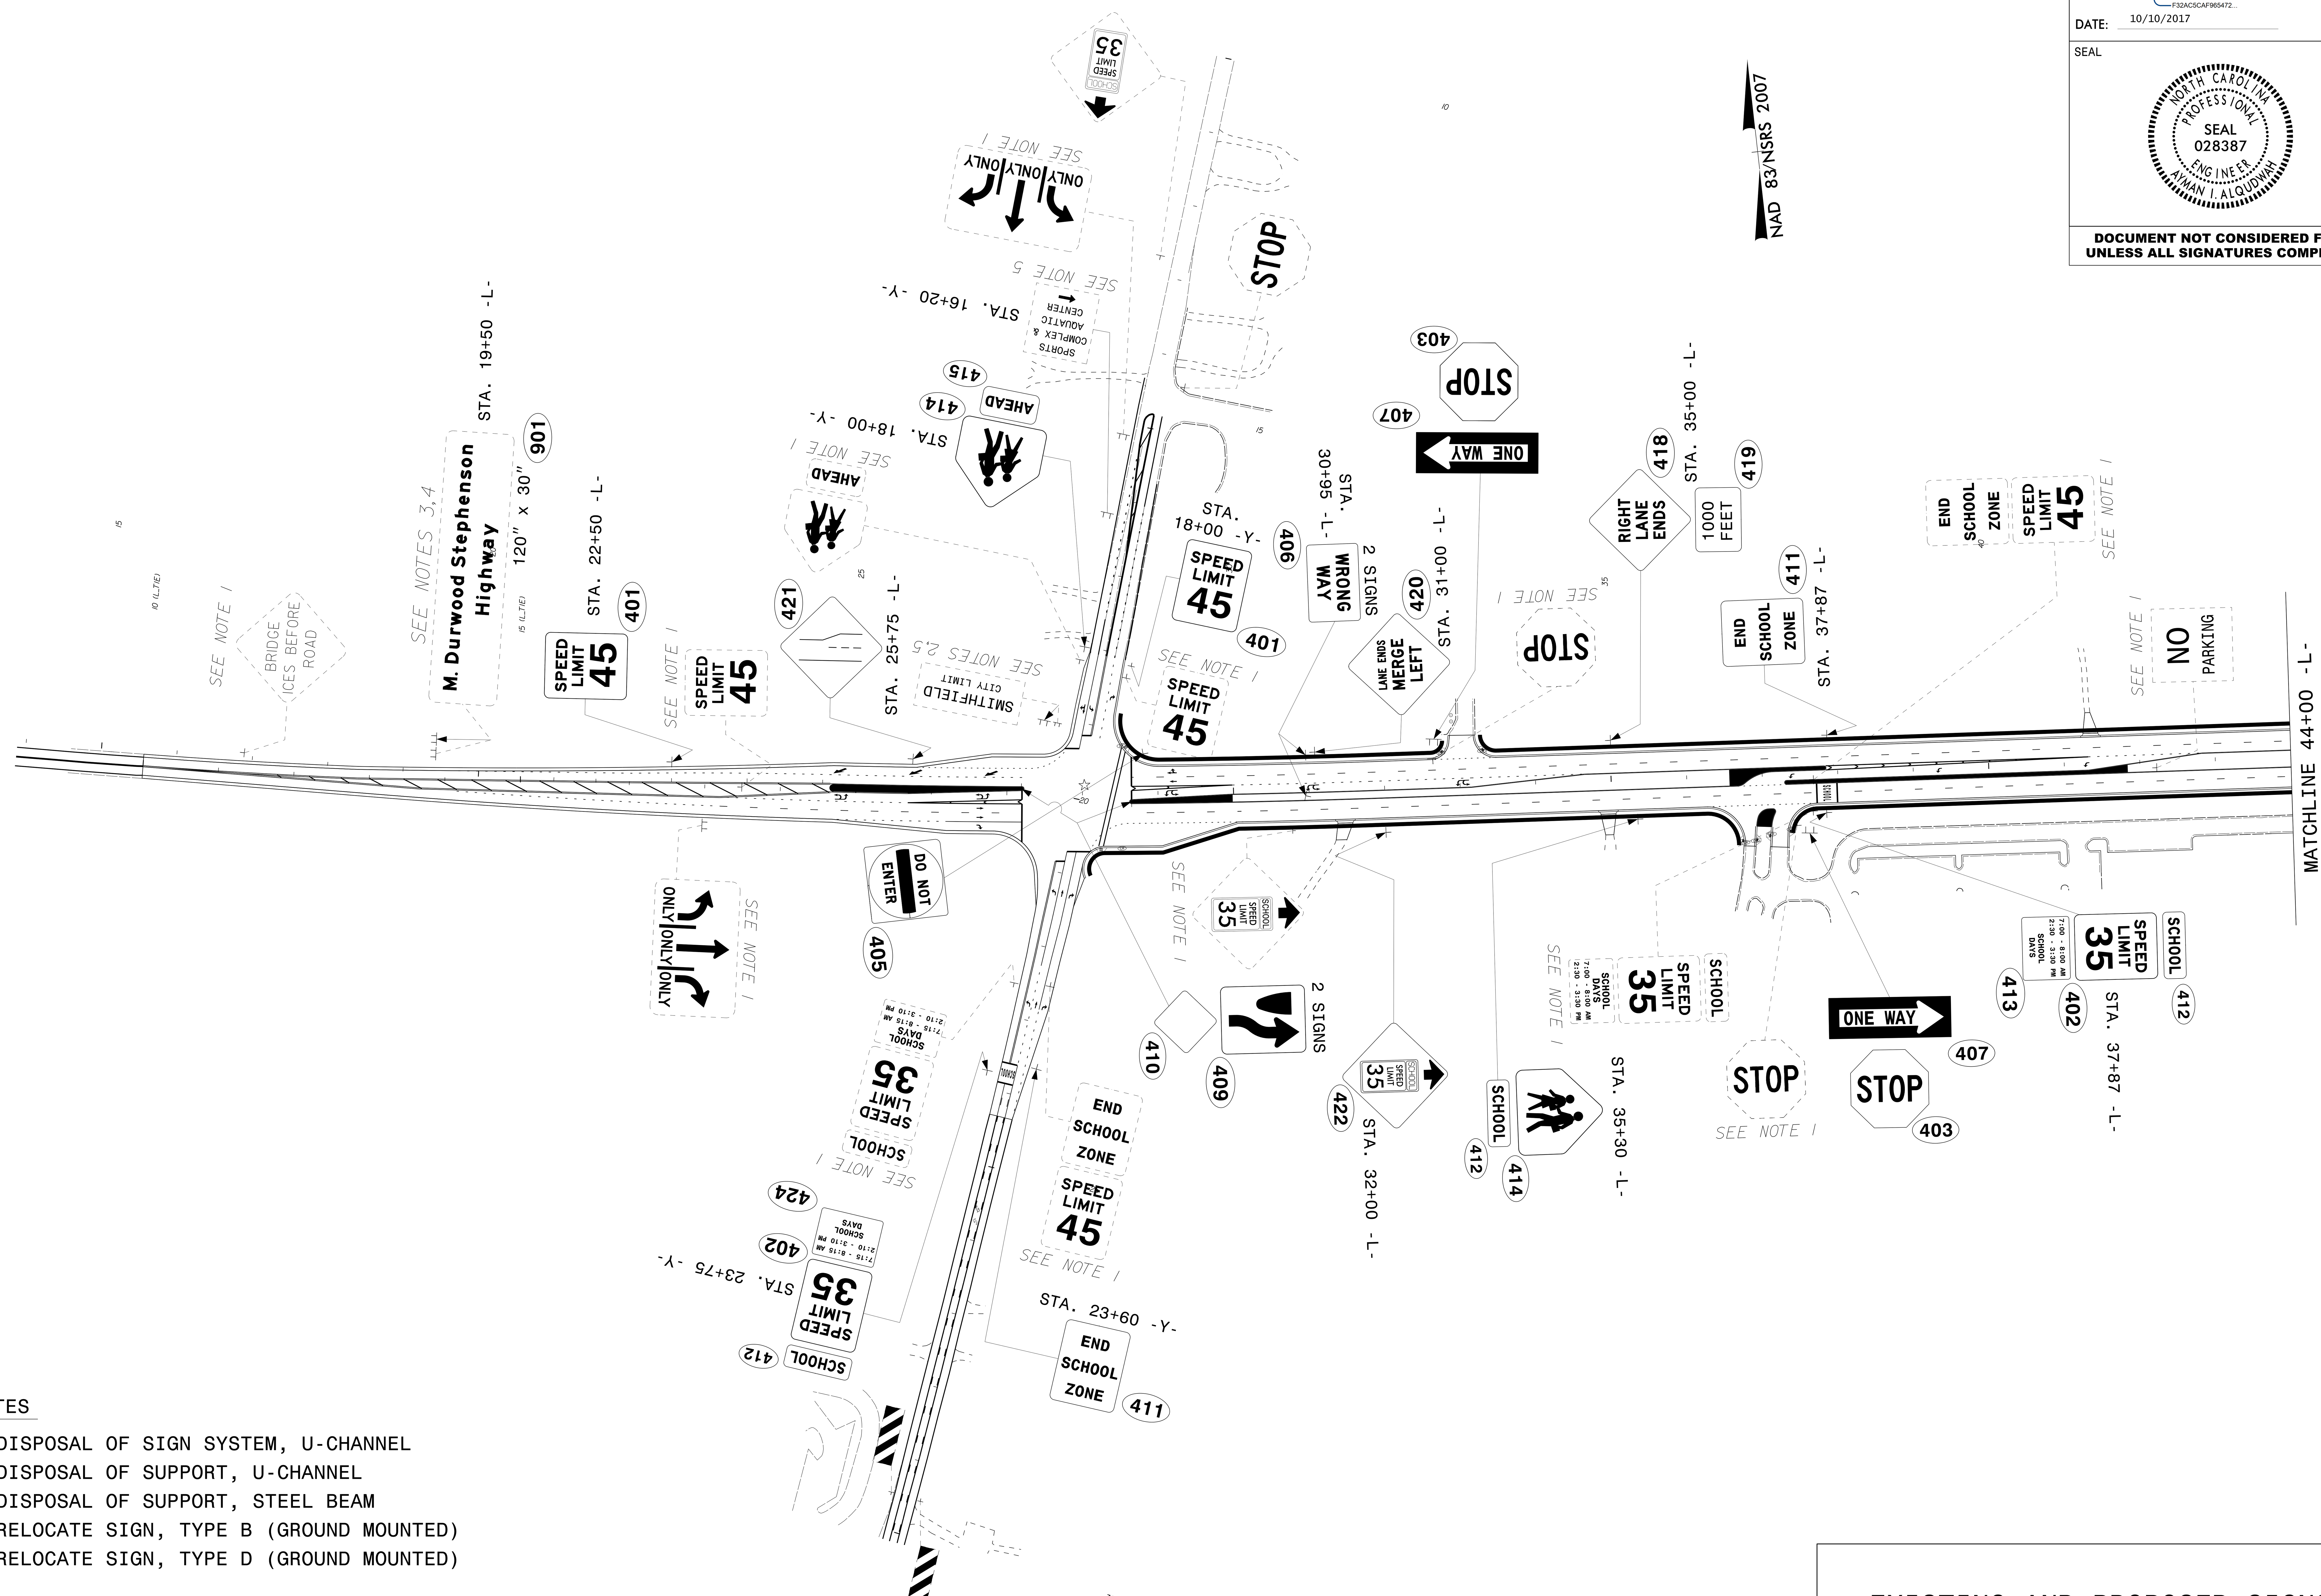

NOTES

1. DISPOSAL OF SIGN SYSTEM, U-CHANNEL
2. DISPOSAL OF SUPPORT, U-CHANNEL
3. DISPOSAL OF SUPPORT, STEEL BEAM
4. RELOCATE SIGN, TYPE B (GROUND MOUNTED)
5. RELOCATE SIGN, TYPE D (GROUND MOUNTED)

EXISTING AND PROPOSED SIGNS

$$$$SYSTIME$$$$ $$$$$$DGN$$$$$$$$$$$$$ $$$$USERNAME$$$$