DocuSign Envelope ID: 4E032FF4-C487-498F-BB35-1327EF839CEE

5/14/99

PROJECT REFERENCE NO.	SHEET NO.
U-2525C	2C-4

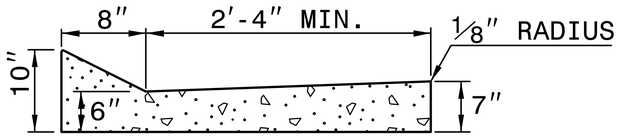

SHOULDER BERM GUTTER

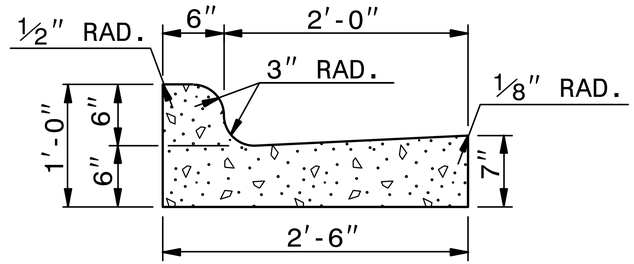

2′-6″ CURB AND GUTTER

*NOTE: SEE STD. DWG. 846.01 FOR GENERAL NOTES

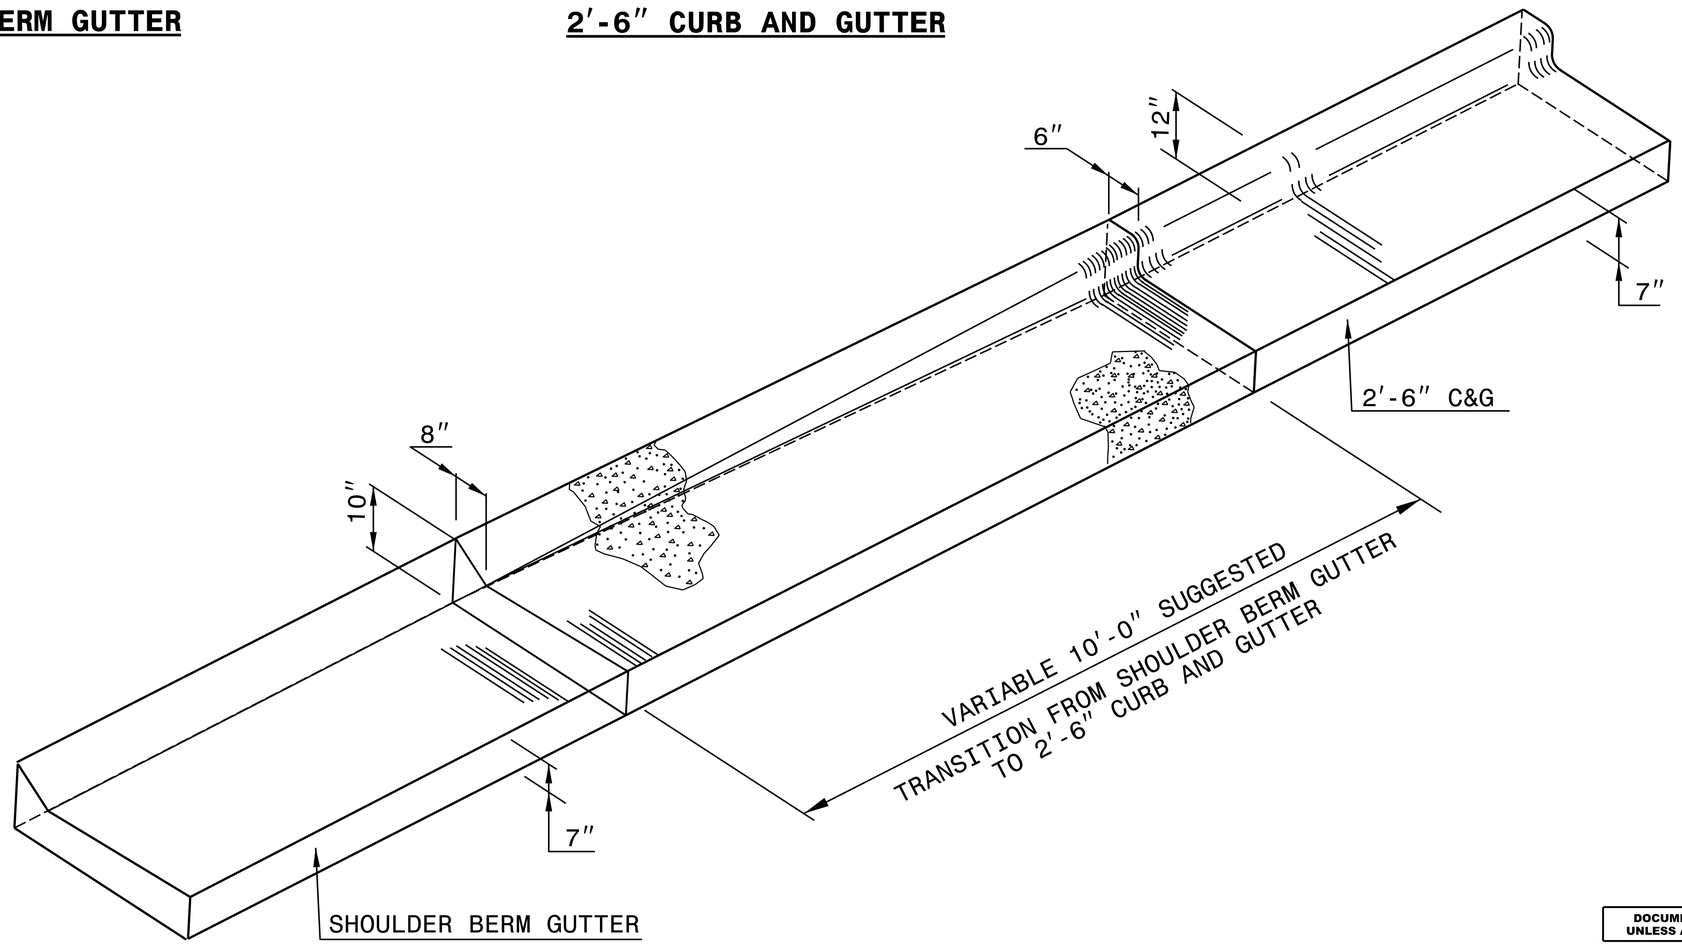

ISOMETRIC VIEW OF TRANSITION

Docusigned by: Joel S. Howerton 87313D170D0E4...

NORTH CAROLINA PROFESSIONAL SEAL 022966 ENGINEER Joel S Howerton

1/19/2018

DOCUMENT NOT CONSIDERED FINAL UNLESS ALL SIGNATURES COMPLETED

CONTRACT STANDARDS AND DEVELOPMENT UNIT
Office 919-707-6950 FAX 919-250-4119

DETAIL OF SHOULDER BERM GUTTER TO 2′-6″ CURB & GUTTER TRANSITION SECTION

ORIGINAL BY: E.E. WARD DATE: 5-29-02
MODIFIED BY: DATE:
CHECKED BY: DATE:
FILE SPEC.: /usr/details/stand/cgtransit.dgn

$$$$$$SYSTIME$$$$$$
$$$$$$$$$$$$$$$$$$$$DGN$$$$$$$$$$$$$$$$$$$$
$$$$$USERNAME$$$$$