DocuSign Envelope ID: 7ECF6B9D-B715-4BC6-B7A3-7886E2DDD41C

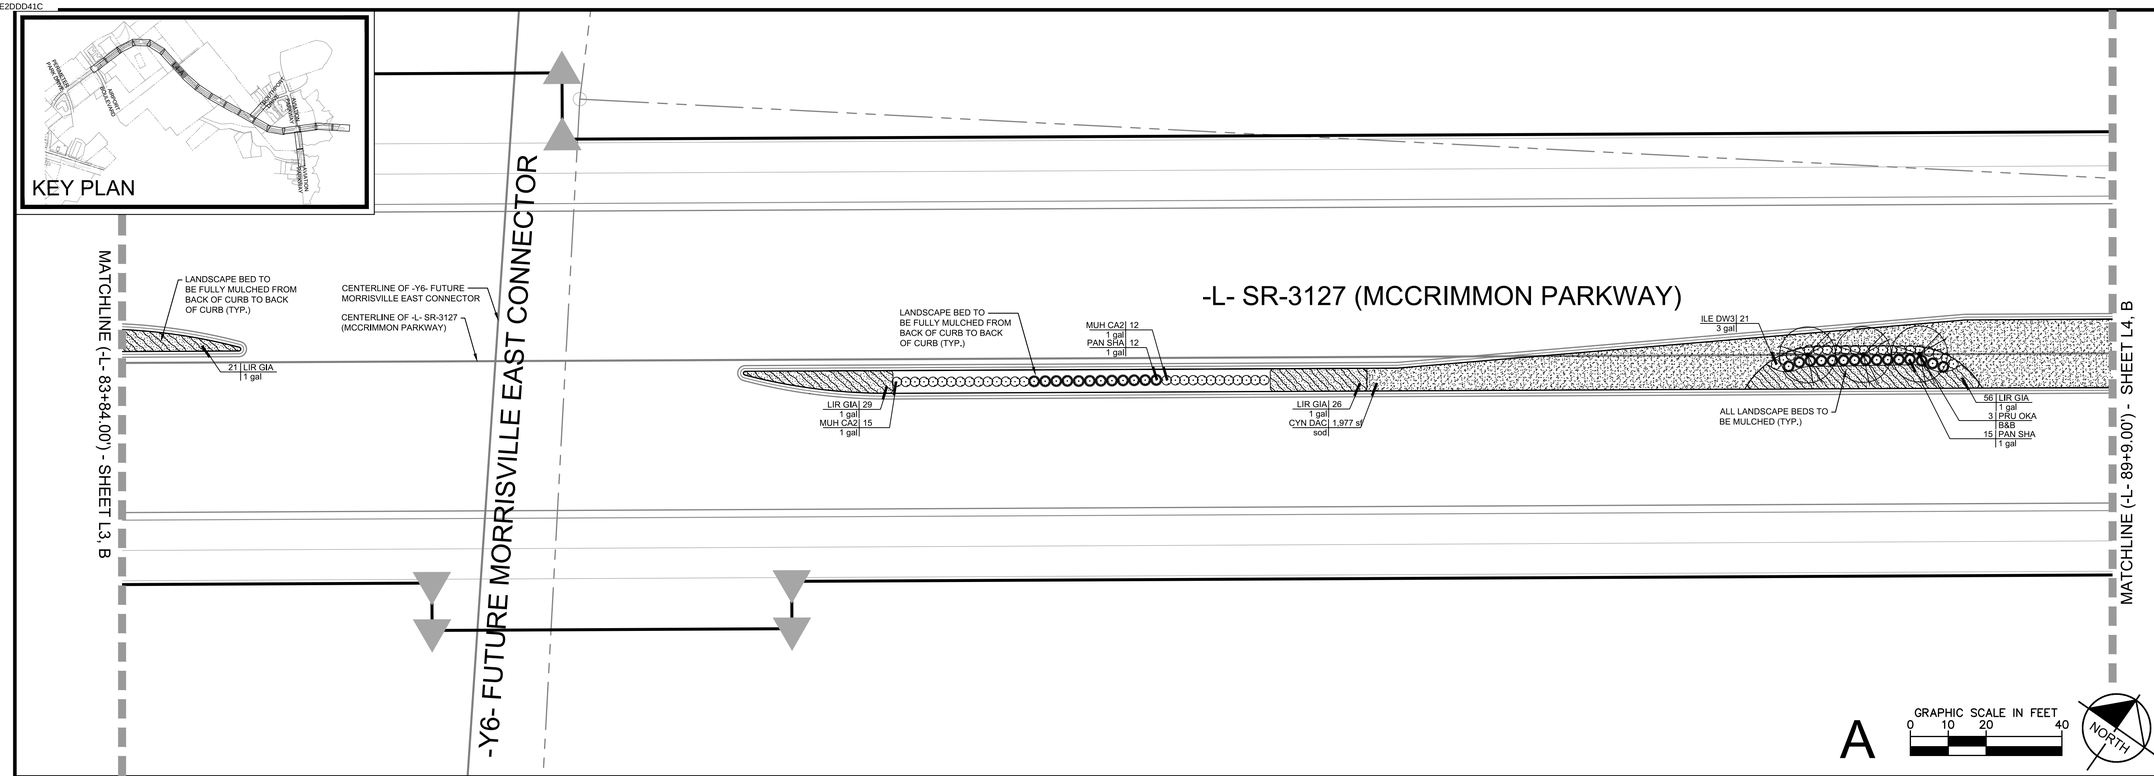

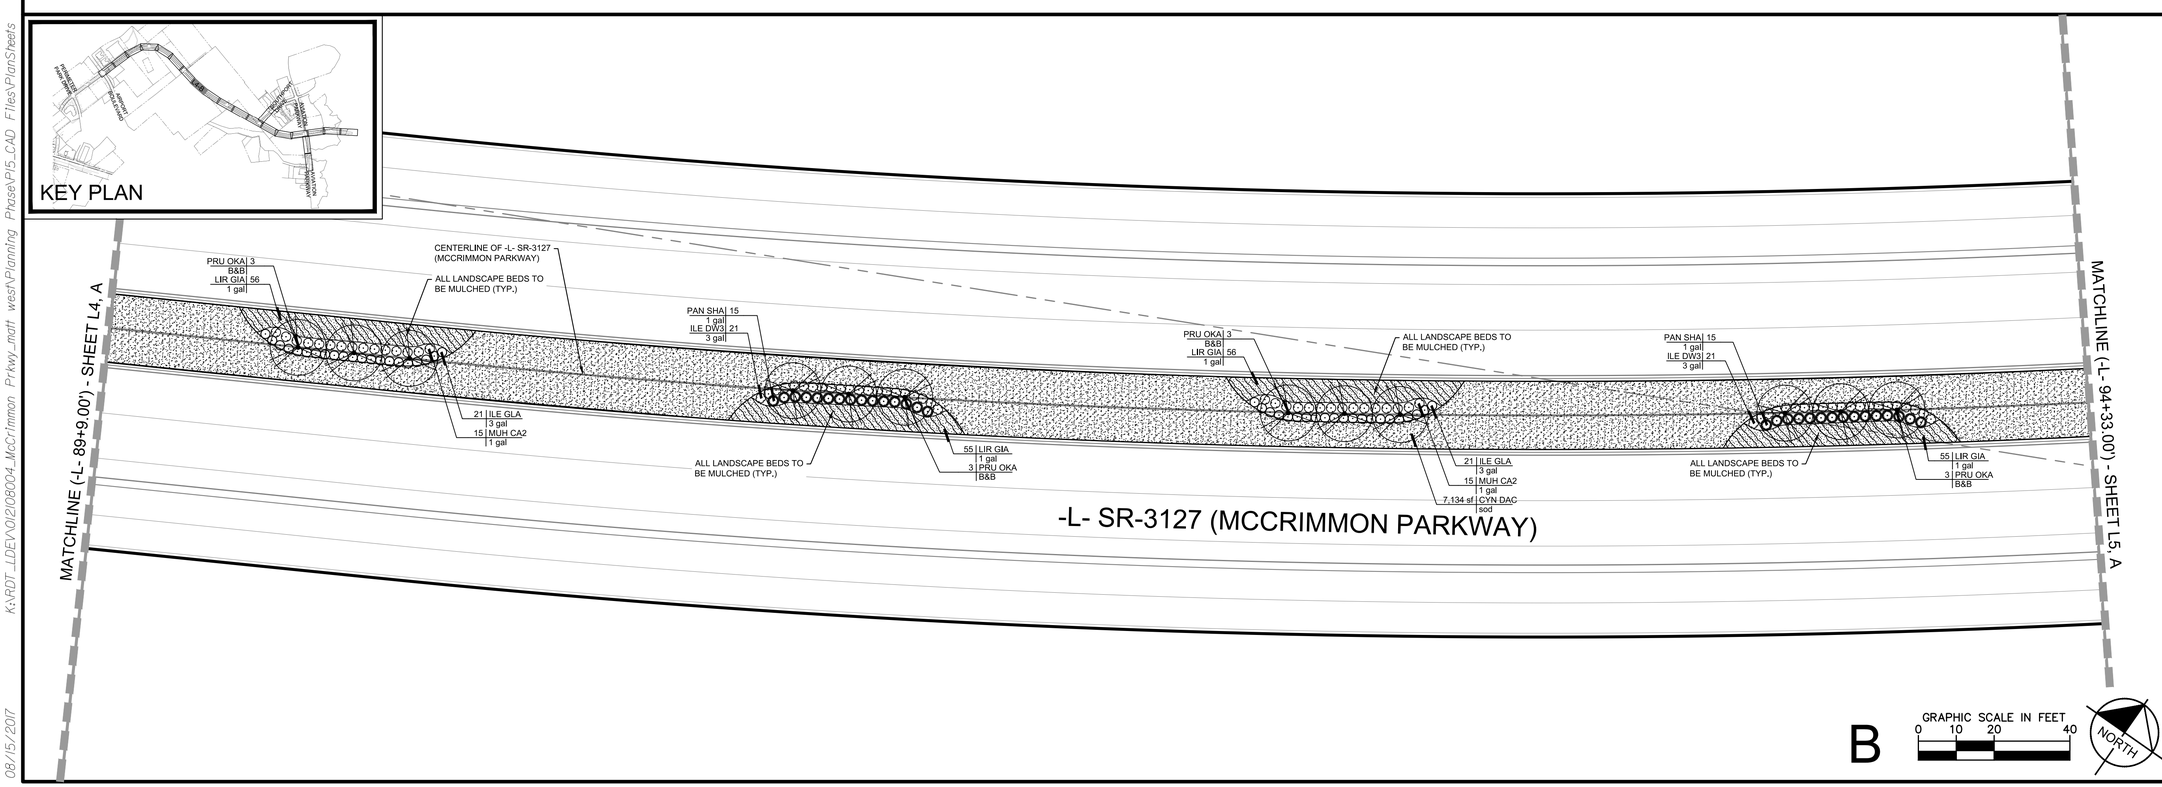

PLANS PREPARED BY:

Kimley»Horn

PO BOX 33068
RALEIGH, NC 27636-3068
PHONE: (919) 677-2000
FAX: (919) 677-2050
NC LICENSE #F-0102

© 2016

NORTH CAROLINA REGISTERED LANDSCAPE ARCHITECT 0492 SALVATORE MUSARRA

SEAL

NO.	DATE	REVISIONS

PLANS PREPARED FOR:

TOWN OF MORRISVILLE

PROJECT: U-5828 SR-3127 (MCCRIMMON PKWY) MORRISVILLE, NC

TITLE: LANDSCAPE PLAN

KHA PROJECT: 012108004-PHASE 2

DATE: 08-15-2017

100% PLANS

L4

K:\RDT_LDEV\012108004_McCrimmon Prkwy_matt west\Planning Phase\PI5_CAD Files\PlanSheets

08/15/2017