DocuSign Envelope ID: F65239F4-1EF3-49D6-8633-1758C2F0B338

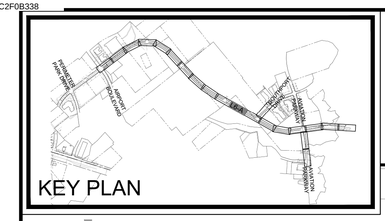

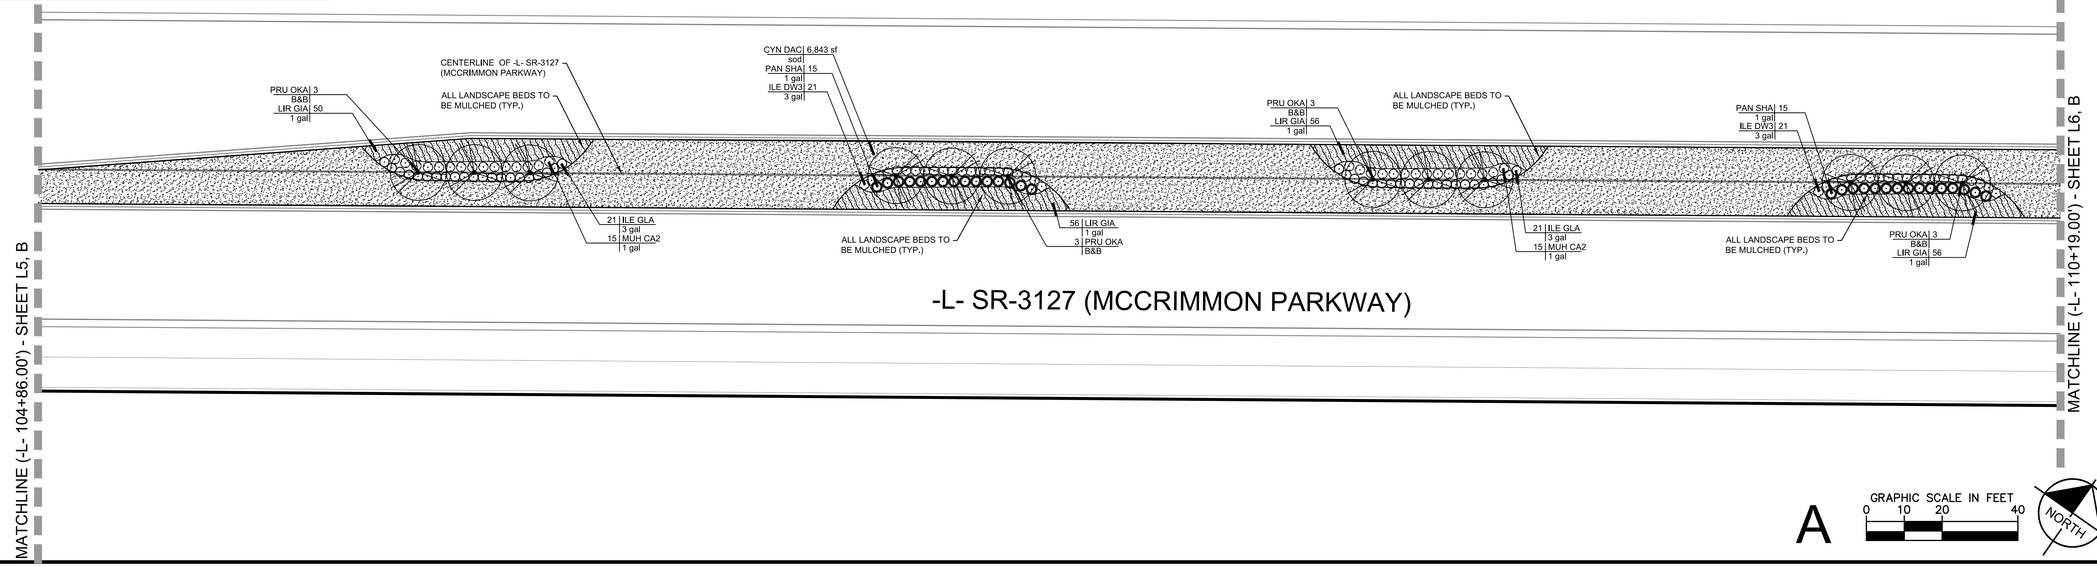

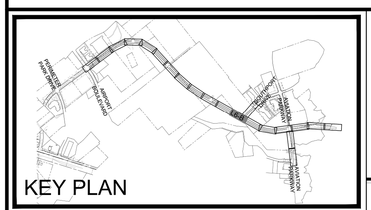

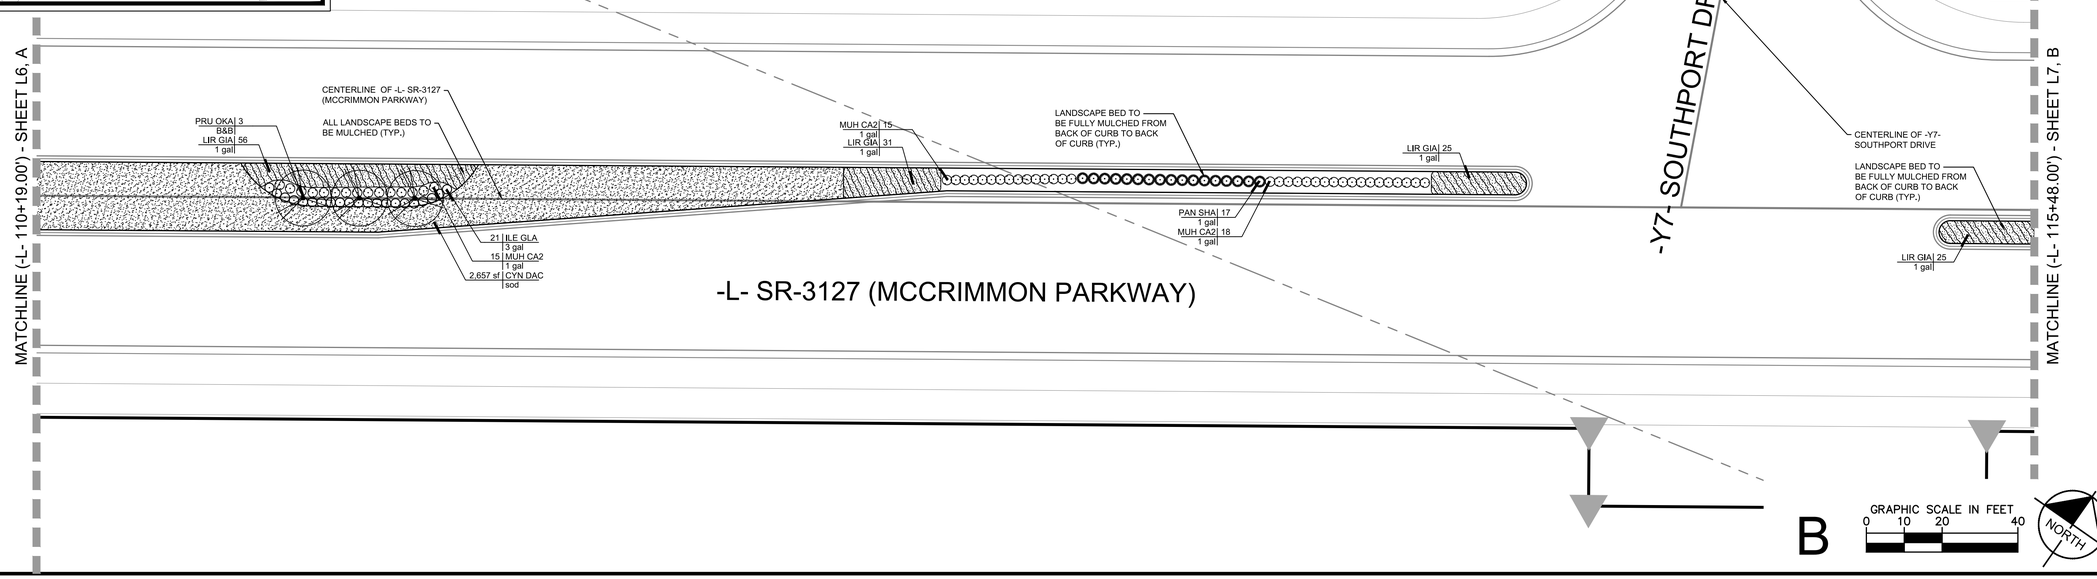

PLANS PREPARED BY:

Kimley»Horn

PO BOX 33068
RALEIGH, NC 27636-3068
PHONE: (919) 677-2000
FAX: (919) 677-2050
NC LICENSE #F-0102

© 2016

NORTH CAROLINA REGISTERED LANDSCAPE ARCHITECT 0492 SALVATORE J. MUSARRA

SEAL

NO.	DATE	REVISIONS

PLANS PREPARED FOR: TOWN OF MORRISVILLE

PROJECT: U-5828 SR-3127 (MCCRIMMON PKWY) MORRISVILLE, NC

TITLE: LANDSCAPE PLAN

KHA PROJECT: 012108004-PHASE 2

DATE: 08-15-2017

100% PLANS

L6

K:\RDT_LDEV\012108004_McCrimmon Prkwy_mdt west\Planning Phase\PI5_CAD Files\PlanSheets

08/15/2017